
ISO A1 594mm x 841mm

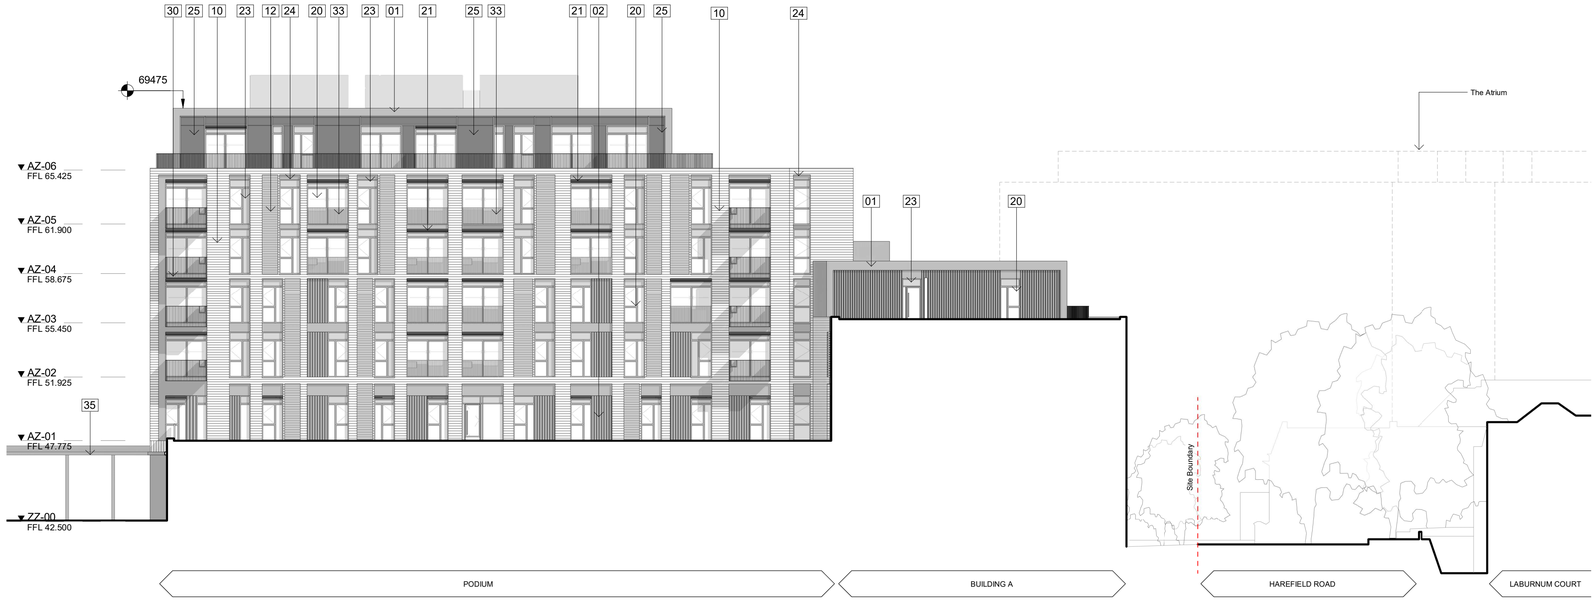

ELEVATION C-C´


1 : 200



ELEVATION DD´

1 : 200

KEY PLAN

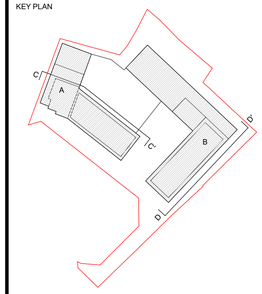

NOTES

1. ALL DIMENSIONS IN MILLIMETERS (mm) AND LEVELS IN METERS (m) ABOVE NATIONAL DATUM.
2. DRAWINGS CAN BE SCALED FOR PLANNING PURPOSES ONLY.
3. THIS DRAWING IS TO BE READ IN CONJUNCTION WITH ALL RELEVANT ARCHITECTURAL DRAWINGS AND SPECIFICATIONS AS WELL AS ALL RELEVANT INFORMATION FROM THE STRUCTURAL, MEP AND CIVIL ENGINEERS.
4. THIS DRAWING HAS BEEN PREPARED IN ACCORDANCE WITH THE SCOPE OF APPOINTMENT WITH THE CLIENT AND IS SUBJECT TO THE TERMS OF THAT APPOINTMENT AND SHOULD ONLY BE USED FOR THE PURPOSE FOR WHICH IT IS INTENDED.

LEGEND

01	Dark Brown Aluminium PPC Cladding
02	Dark Brown Profiled PPC Aluminium Fixed Metal Panel
10	Brickwork Cladding with Dark Mortar
11	Brickwork Cladding with Light Mortar
12	Brick Corbel Inset Panel with Dark Mortar
13	Brickwork Soldier Course with Dark Mortar
20	Dark Grey Aluminium PPC Framed Glazed Window
21	Dark Grey Aluminium PPC Louvre Panel
22	Feature Glazing/integrated Door
23	Dark Grey Aluminium PPC Spandrel Panel
24	Dark Brown Aluminium PPC Infill Panel
25	Dark brown back painted glass spandrel panel
30	Dark Brown Metal Balcony Balaustrade With Planter Box
31	Dark Grey Metal Balaustrade
32	Dark Brown Aluminium PPC Rainwaterpipe Outlet Recessed
33	Dark Grey Metal Juliet Balcony Balaustrade
34	Dark Brown Feature Aluminium PPC Fin
35	Dark Brown Aluminium PPC Canopy

Scale 1 : 200 m

0m 2 4 10

REV.	DATE	DESCRIPTION	BY
P2	10/03/2021	ISSUED FOR PLANNING	JL
P1	04/09/2020	ISSUED FOR PLANNING	JL

marchese partners

Sydney · Brisbane · Melbourne · Adelaide · Kuala Lumpur · Auckland · Chistchurch · **London** · Madrid

Marchese Partners International Pty Ltd | Metal Box Factory | Unit GG.212 30 | Great Guildford St | London SE1 0LS | United Kingdom
P +44 020 3735 9755 | **W** www.marchesepartners.com

CLIENT
GUILD LIVING

PROJECT
GUILD LIVING @ UXBRIDGE
HAREFIELD ROAD (UNITS 1 AND 2)
UXBRIDGE | UB8 1JS

STAGE
FOR PLANNING

DRAWING TITLE
ELEVATIONS CC´ / DD´

DISCIPLINE			SCALE @ A1
ARCHITECTURE			1 : 200
DRAWN	DESIGNED	CHECKED	APPROVED
MP	AK	JL	SD
PURPOSE OF ISSUE			STATUS
ISSUED FOR PLANNING			P1

DRAWING No
UXB001-MPI-XX-XX-DR-A-200201

REV
P2

DATE: 08/03/2021 19:04:55
FILE LOCATION: BIM 360://20044 - Uxbridge/UXB001-MPI-ZZ-ZZ-M3-A-000001_Amended Massing_updated.rvt

© **marchese**partners 2019. ALL RIGHTS RESERVED