
ISO A1 594mm x 841mm

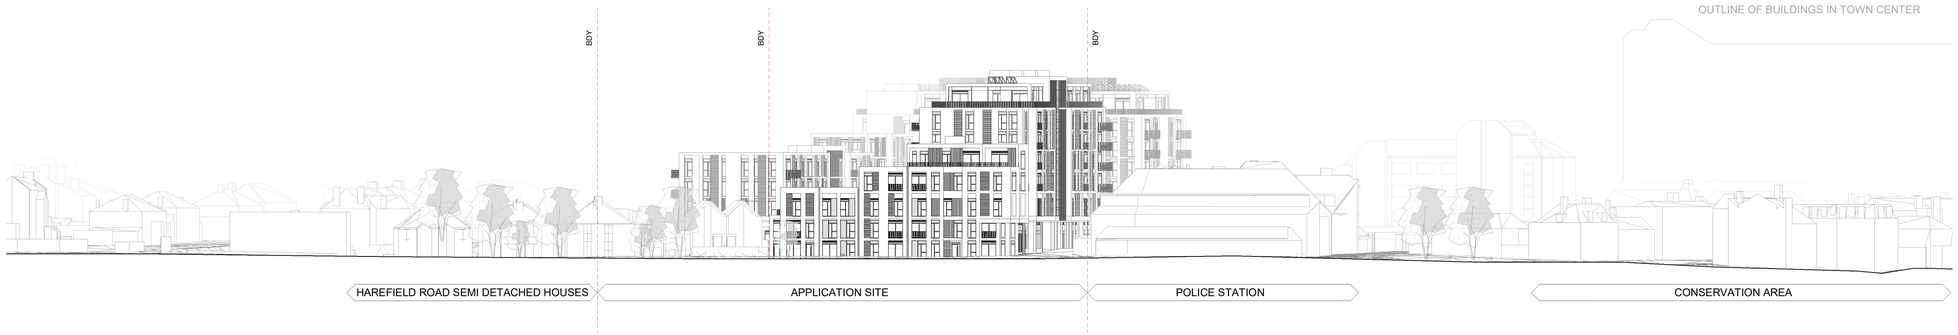

SITE Section 01

1 : 500



SITE Section 02

1 : 500



SITE Section 03


1 : 500



SITE Section 04

1 : 500

KEY PLAN

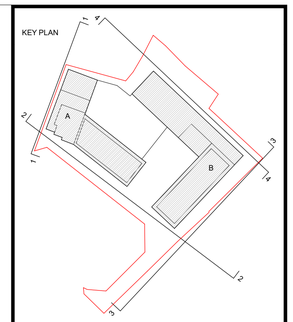

NOTES

1. ALL DIMENSIONS IN MILLIMETERS (mm) AND LEVELS IN METERS (m) ABOVE NATIONAL DATUM.
2. DRAWINGS CAN BE SCALED FOR PLANNING PURPOSES ONLY.
3. THIS DRAWING IS TO BE READ IN CONJUNCTION WITH ALL RELEVANT ARCHITECTURAL DRAWINGS AND SPECIFICATIONS AS WELL AS ALL RELEVANT INFORMATION FROM THE STRUCTURAL, MEP AND CIVIL ENGINEERS.
4. THIS DRAWING HAS BEEN PREPARED IN ACCORDANCE WITH THE SCOPE OF APPOINTMENT WITH THE CLIENT AND IS SUBJECT TO THE TERMS OF THAT APPOINTMENT AND SHOULD ONLY BE USED FOR THE PURPOSE FOR WHICH IT IS INTENDED.

Scale 1 : 500 m

0m 5 10 25

REV.	DATE	DESCRIPTION	BY
P2	10/03/2021	ISSUED FOR PLANNING	JL
P1	04/09/2020	ISSUED FOR PLANNING	JL

marchese partners

Sydney · Brisbane · Melbourne · Adelaide · Kuala Lumpur · Auckland · Chistchurch · **London** · Madrid

Marchese Partners International Pty Ltd | Metal Box Factory | Unit GG.212 30 | Great Guildford St | London SE1 0LS | United Kingdom
P +44 020 3735 9755 | **W** www.marchesepartners.com

CLIENT
GUILD LIVING

PROJECT
GUILD LIVING @ UXBRIDGE
HAREFIELD ROAD (UNITS 1 AND 2)
UXBRIDGE | UB8 1JS

STAGE
FOR PLANNING

DRAWING TITLE
SITE - ELEVATIONS

DISCIPLINE			SCALE @ A1
ARCHITECTURE			1 : 500
DRAWN	DESIGNED	CHECKED	APPROVED
MP	AK	JL	SD
PURPOSE OF ISSUE			STATUS
ISSUED FOR PLANNING			P1

DRAWING No: UXB001-MPI-XX-XX-DR-A-200210
REV: P2

DATE: 08/03/2021 19:08:57
FILE LOCATION: BIM 360://20044 - Uxbridge/UXB001-MPI-ZZ-ZZ-M3-A-000001_Amended Massing_updated.rvt

© **marchese**partners 2019. ALL RIGHTS RESERVED