A2

INBOUND MANOEUVRE

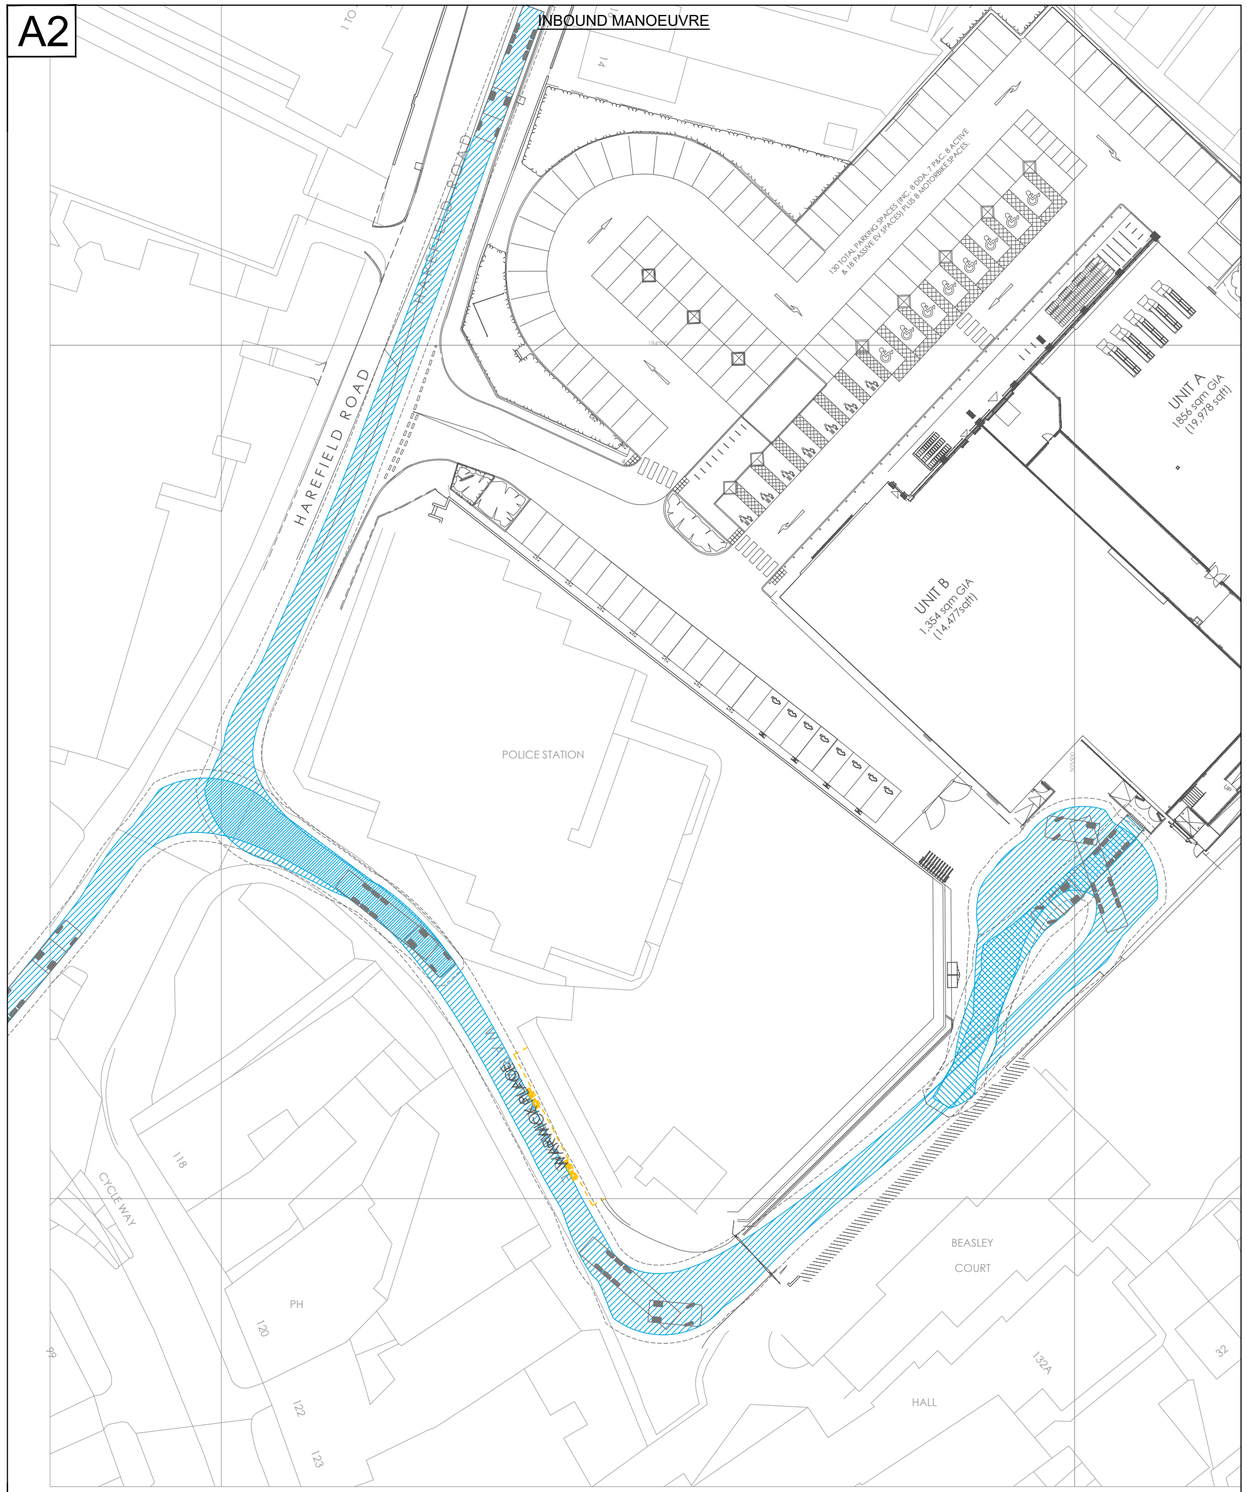

Ordnance Survey, (c) Crown Copyright 2019. All rights reserved. Licence number 100022432

OUTBOUND MANOEUVRE

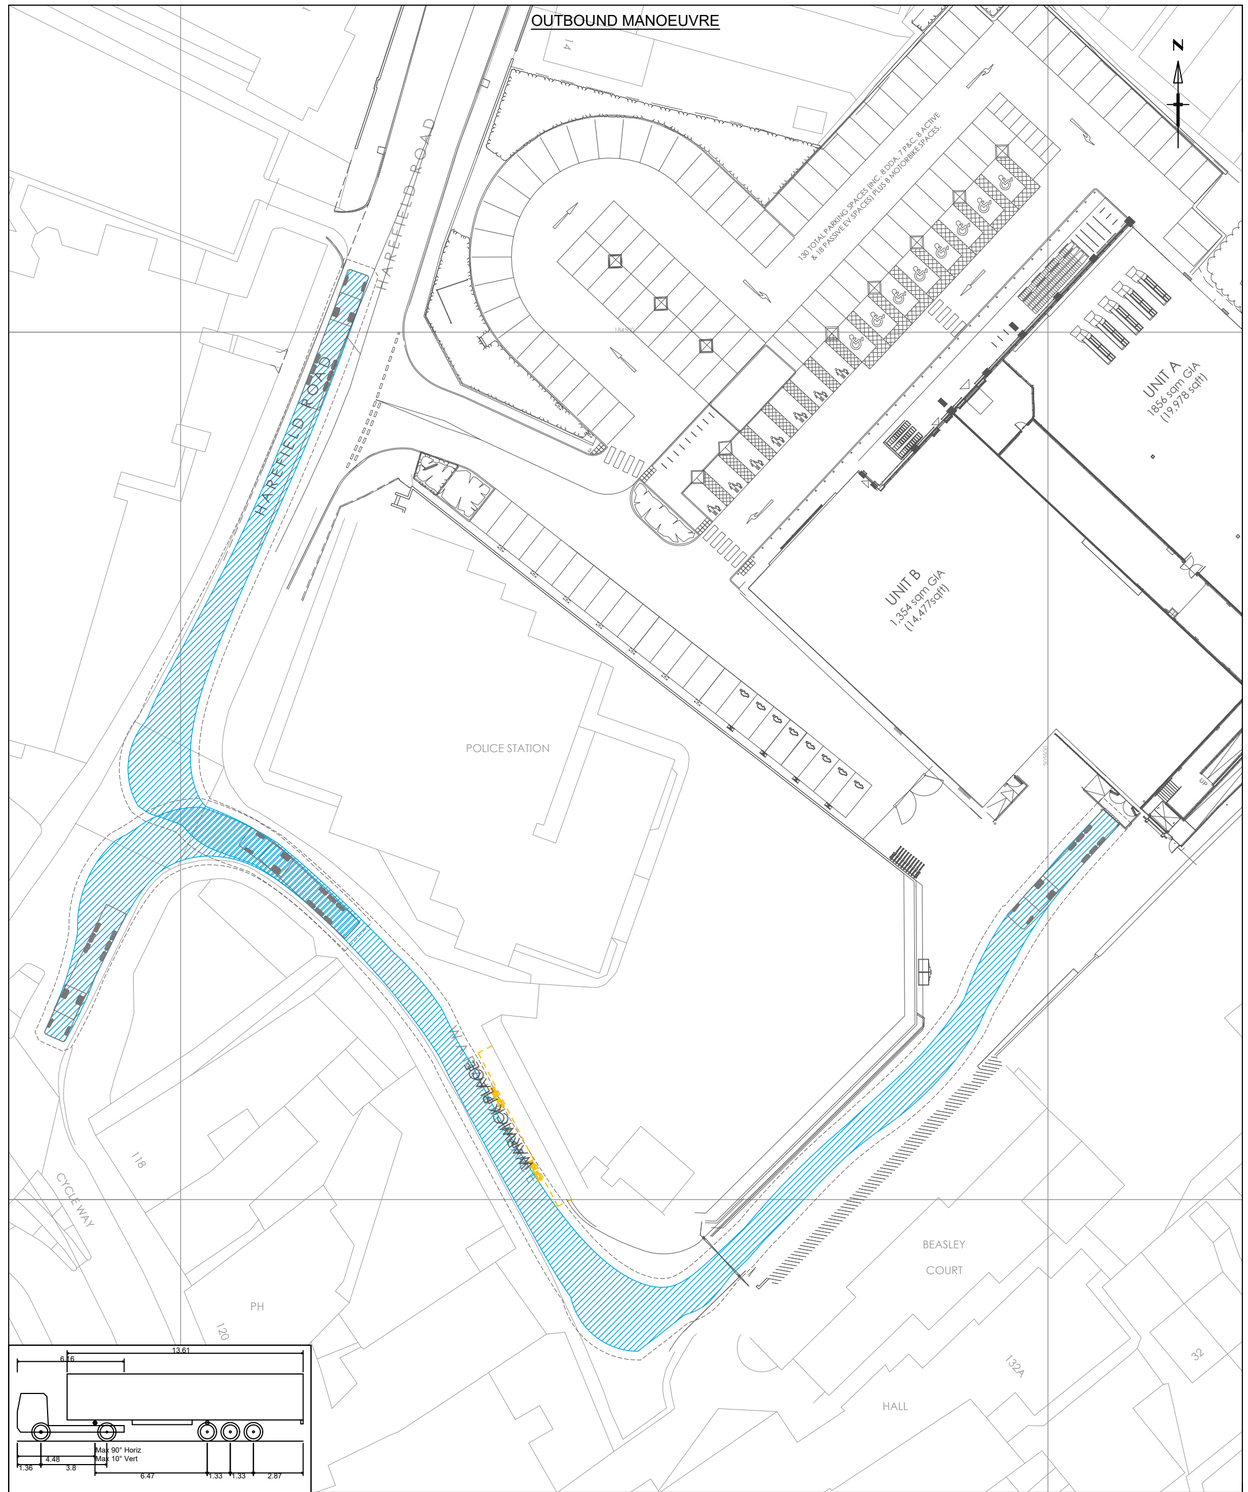

FTA Design Articulated Vehicle (2016)

Overall Length	16.480m
Overall Width	2.550m
Overall Body Height	3.870m
Min Body Ground Clearance	0.515m
Max Track Width	2.470m
Lock to lock time	3.00s
Kerb to Kerb Turning Radius	6.600m
Steering Restriction	90%
Clearance Offset	1.000m

Copyright 2019. All rights reserved. Licence number 100022432

0 5 10 20 30 40 50
Metres at scale 1:500

Reproduced from Ordnance Survey material by permission of Ordnance Survey on behalf of the Controller of His Majesty's Stationery Office © Crown copyright. Unauthorised reproduction infringes Crown copyright and may lead to prosecution or civil proceedings. Connect Consultants Ltd Licence number: 100022432

connect CONSULTANTS
CONNECT CONSULTANTS LTD
78 BROAD STREET,
CHIPPING SODBURY,
BRISTOL.
BS37 6AG
Tel: 01454 320 220
Fax: 01454 320 099
Web: www.connect-consultants.com
Email: bristol@connect-consultants.com

safecontractor APPROVED

bsi. UKAS MANAGEMENT SYSTEMS
QUALITY MANAGEMENT SYSTEM
ISO 9001 : 2015 FS 594947

rev.	amendment	by	date
-	-	-	-

client
ALDI STORES LTD

project
PROPOSED DEVELOPMENT
HAREFIELD ROAD
UXBRIDGE

title
SWEPT PATH ANALYSIS
FTA DESIGN ARTICULATED VEHICLE

date	drawn by	checked by
APRIL 2026	T.A.S	N.P.B

scale	status
1:500	PLANNING

drawing number
19214 - SK260430.2

rev.