


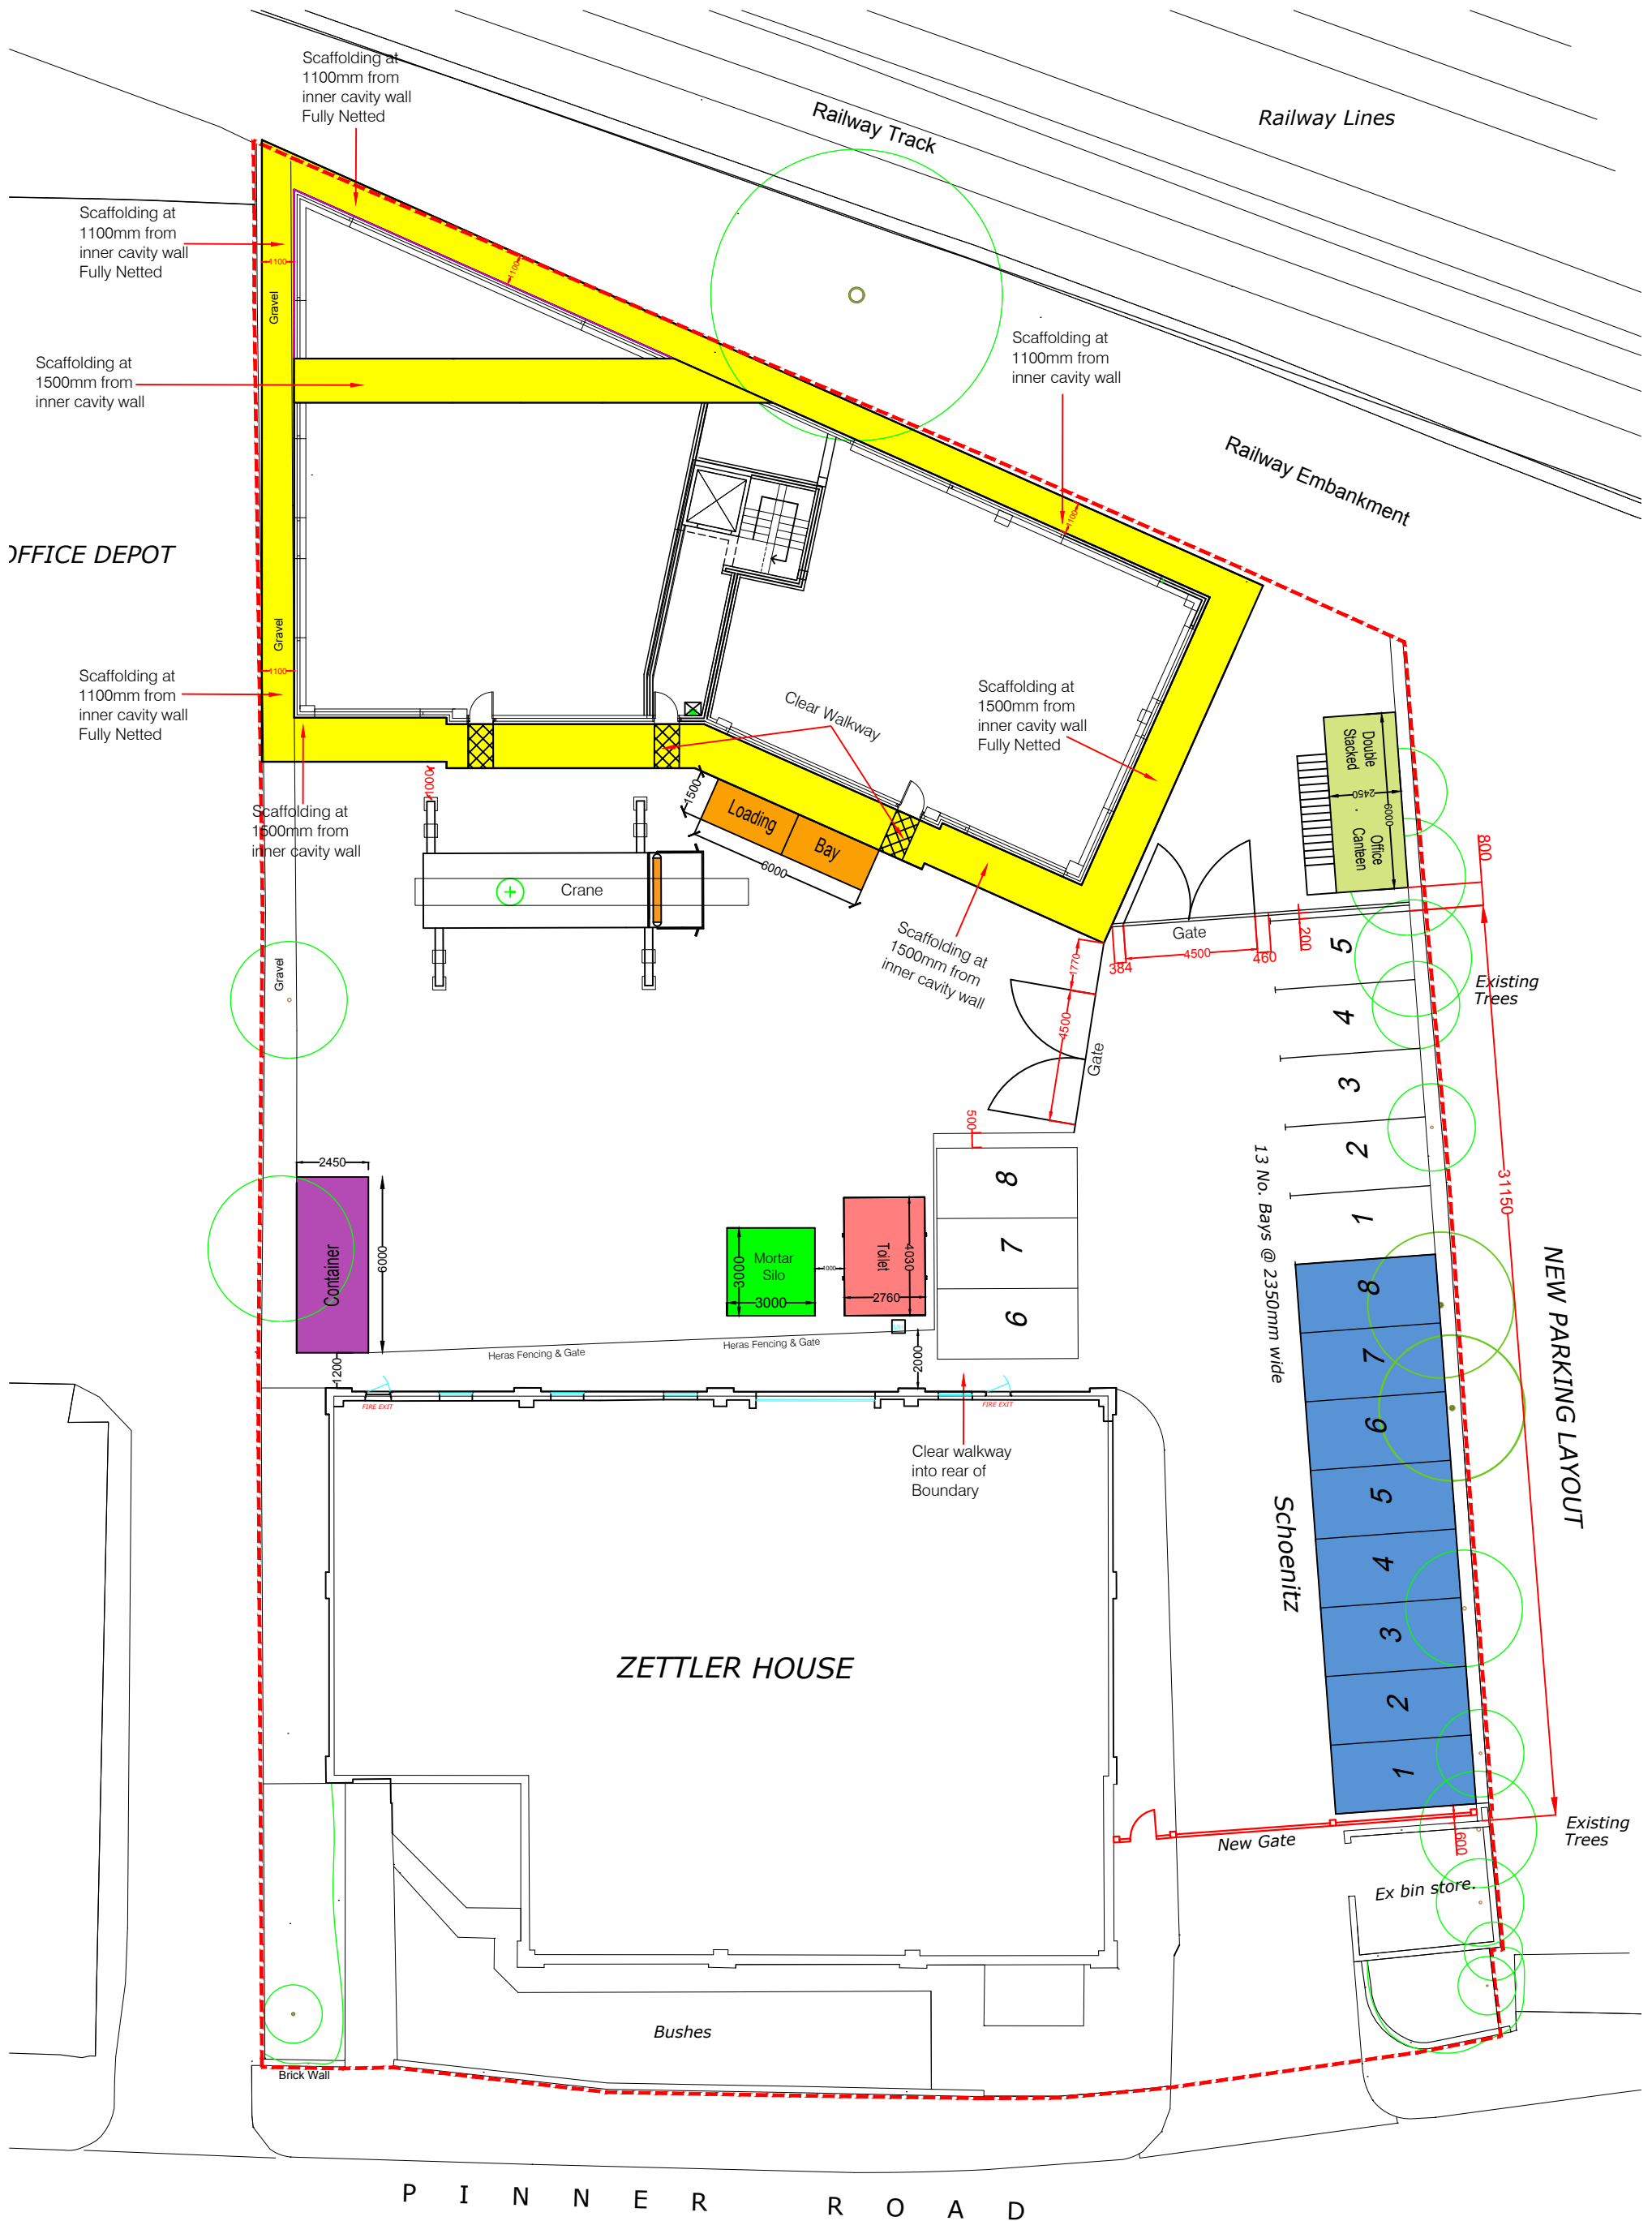

Rev C	Toilet cabin rotated & Silo Added	30.01.17
Rev B	Dimensions added around cabins	7.12.16
Rev A	Parking bay, Toilet Location	30.11.16
Rev -	CVH Amendments	12.10.16

LAND r/o 201 PINNER ROAD ,
NORTHWOOD , MIDDLESEX.
Temporary Site Layout
Clearview Homes Ltd.

Drawing Number CVH_001	Revision C
Date 10 / 10 / 16	Drawn by BH
Scale 1:200 @ A3	Checked by RJD