




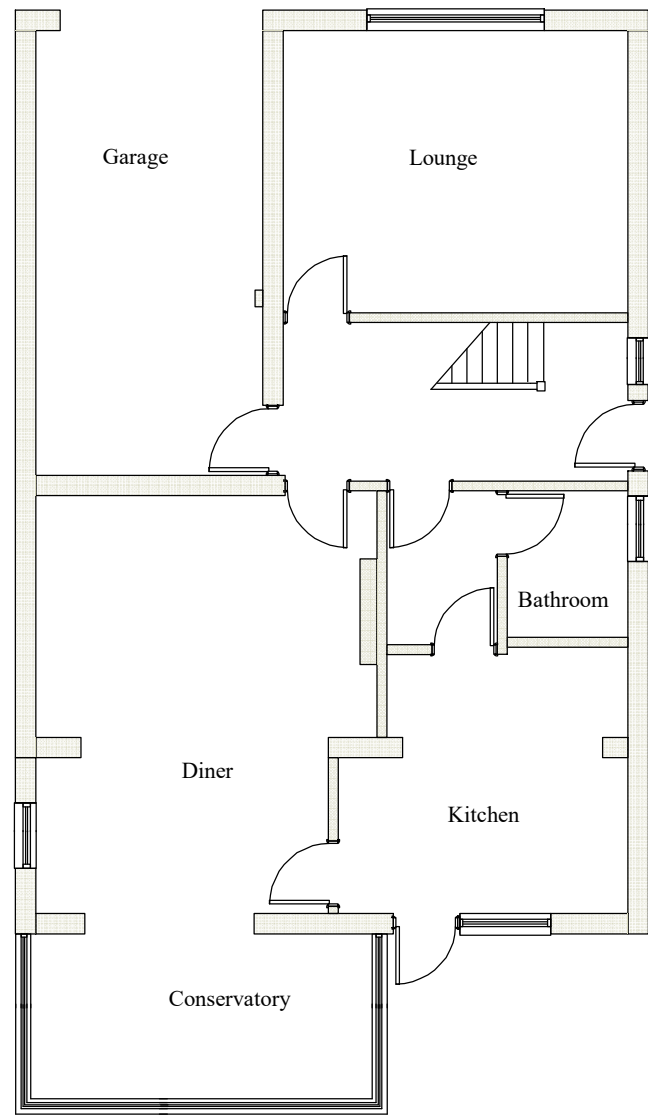


EXISTING GF PLAN

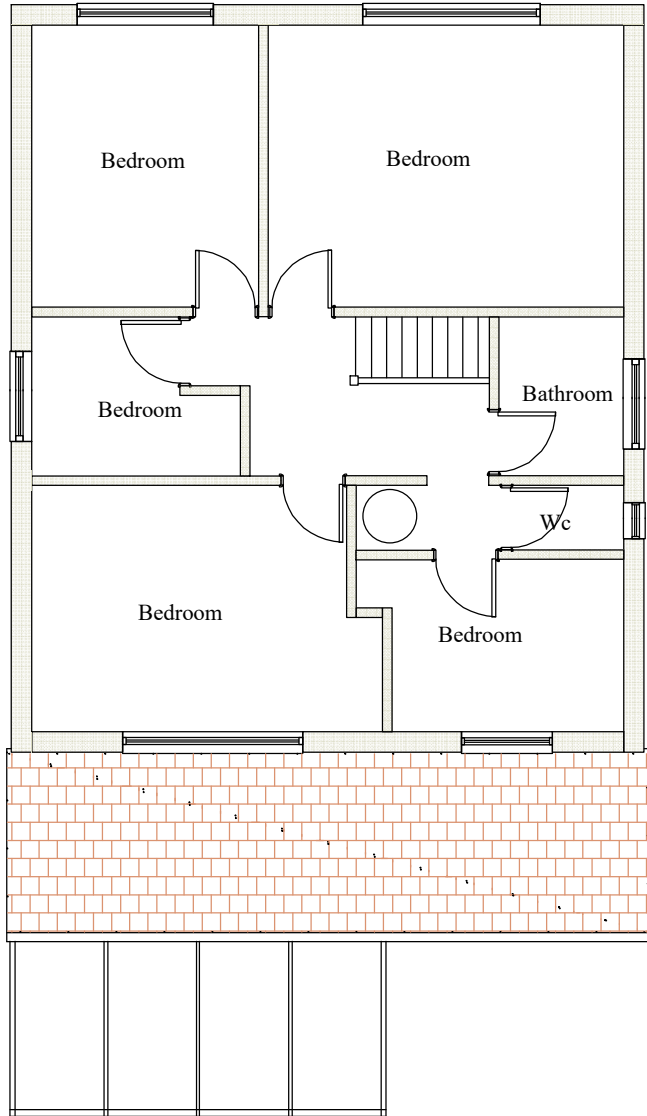

EXISTING FF PLAN

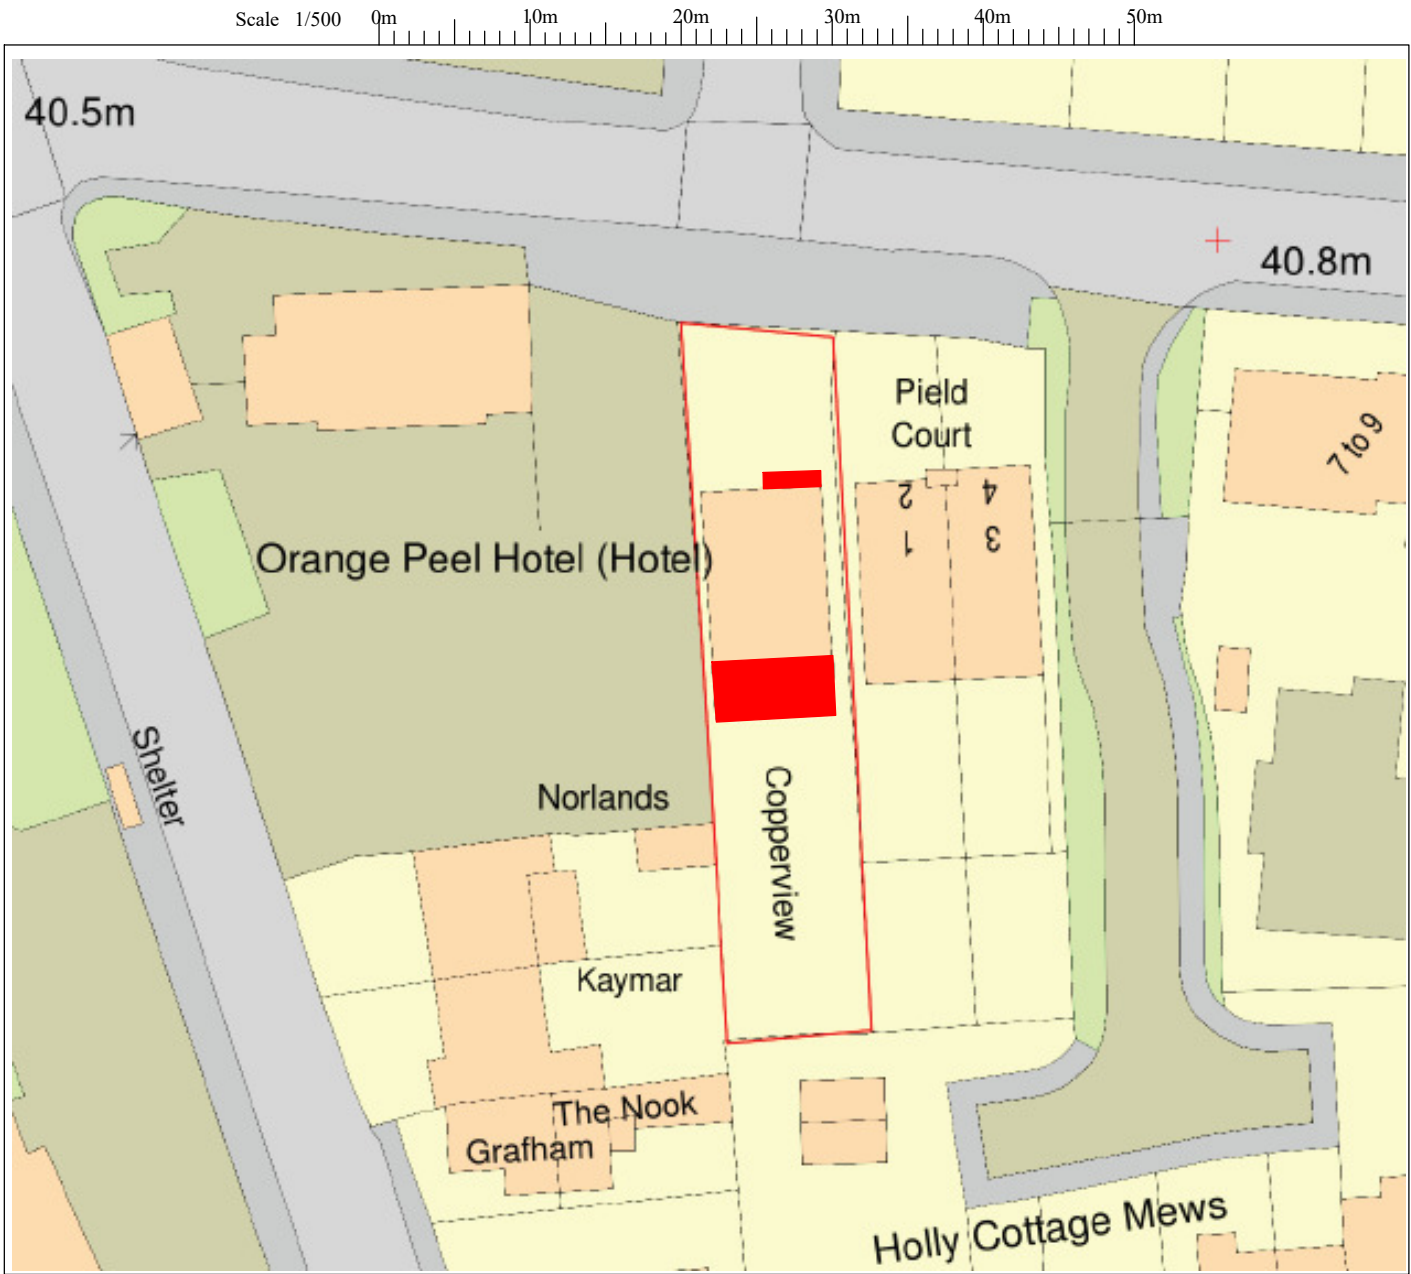

BLOCK PLAN 1/500

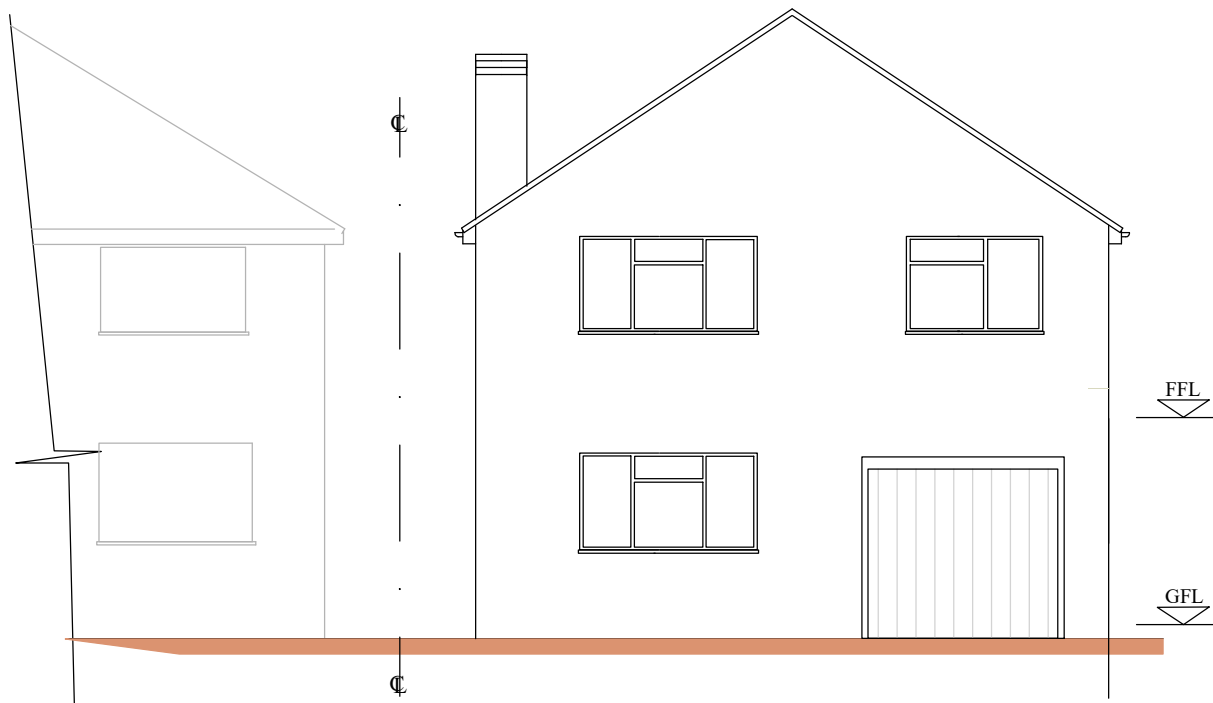

EXISTING FRONT ELEVATION



PROPOSED FRONT ELEVATION

Notes;

- 1 This drawing is a copy right of LDL
- 2 All dimensions must be checked before commencement of any works
- 3 Do Not scale of the drawing
- 4 This drawing may not be copied without prouri approval from LDL
- 5 All building works to comply with Building regulations
- 6 These drawings are prepared taking pre-construction design as to CDM 2015 regulations. The client is required to comply with pre-construction and construction phase of the CDM 2015 regulaions
- 7 Contractor to check all specifications and drawings prouri to commencement of works and infor the client of any discrepancies.
- 8 Refer to structural, mechanical, electrical specifications and clients instructions

Issue Planning Date: 01/09/20

Drawing: Copper View
Pield Heath Road
Hillingdon, UB8 3NH

Project; Proposed Double Storey
Rear Extension and
Front porch

Scale 1/100 Drw No P201

Date Sep 2020 Rev

Dwn MK Size A2

Line Design Ltd Tel: 05601 941254 . Mobile 07904 579357,
email: nka51@hotmail.co.uk

Scale 1/100 0m 2m 4m 6m 8m 10m