


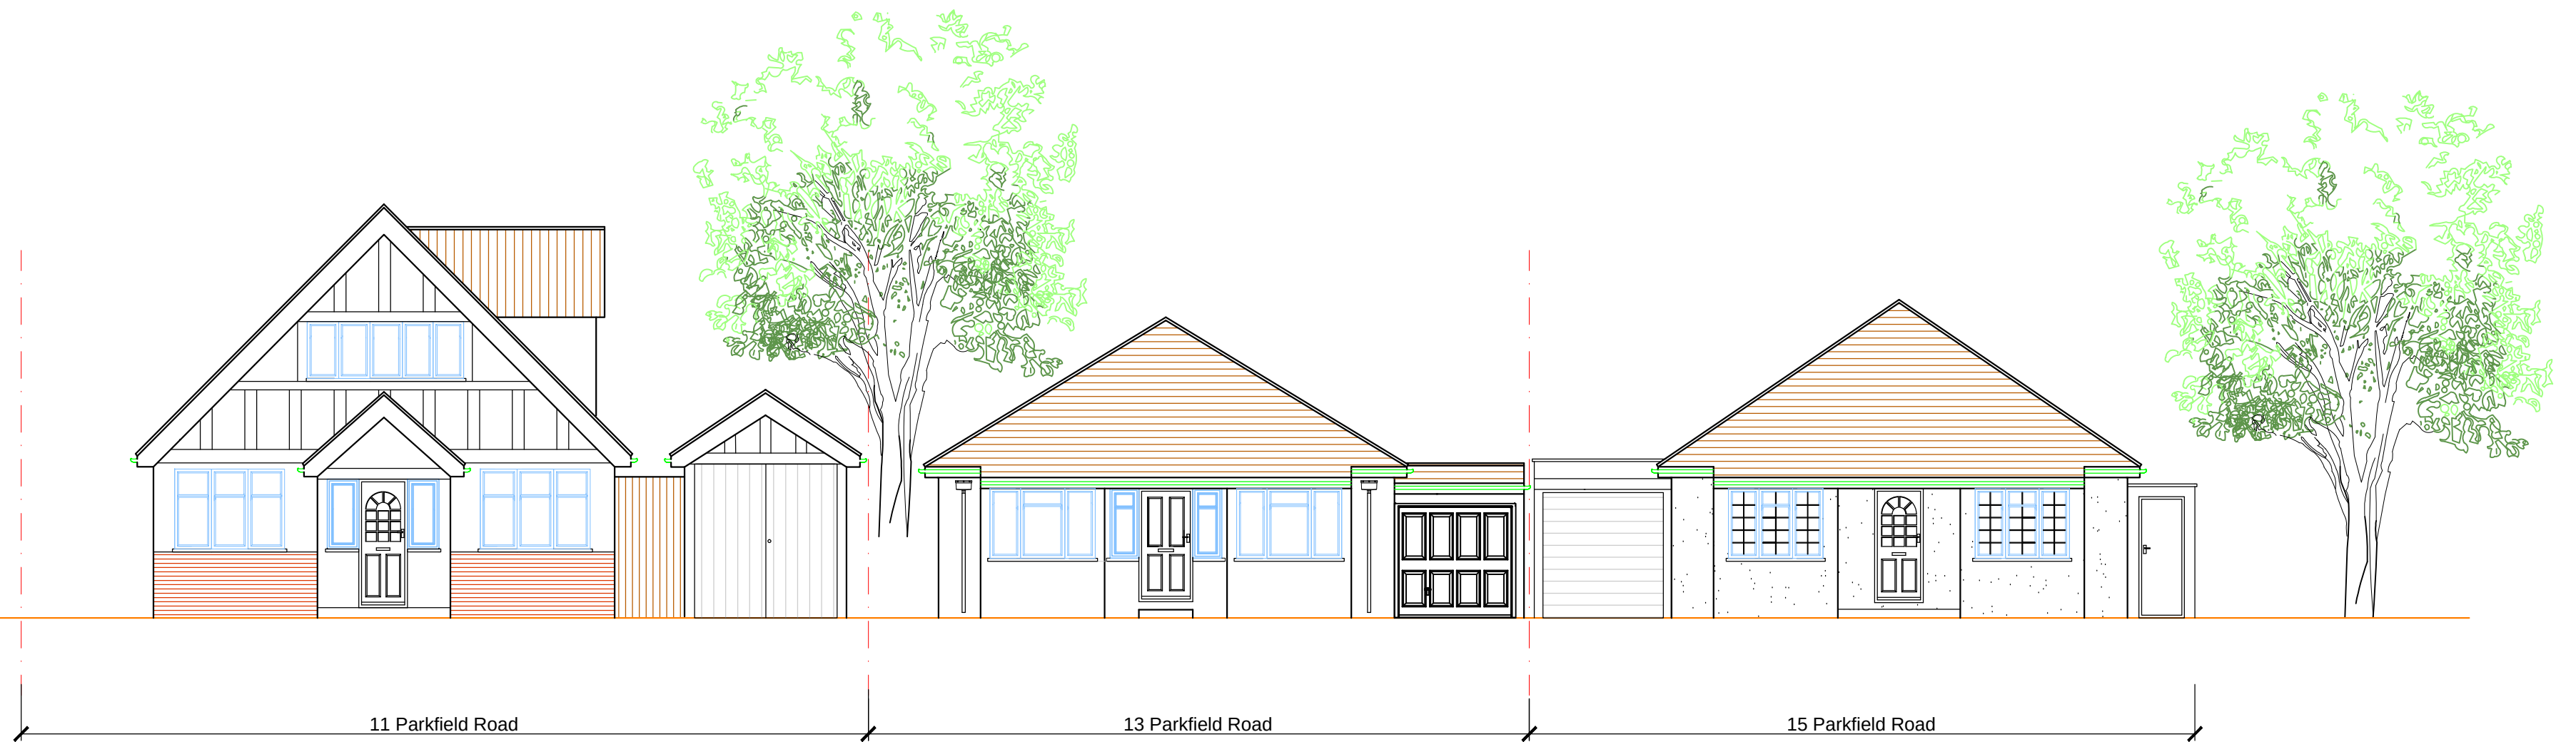

EXISTING STREET SCENE

13 Parkfield Road, Ickenham, UB10 8LN

Scale Bar 1:100 @ A2
0 1 2 3 4 5 6 7 8 9 10 Metres



THE GILLETT MACLEOD PARTNERSHIP
Chartered Architects & Town Planning Consultants
1 High Road Old Eastcote Pinner Middlesex HA5 2EW tel. 0208 868 1333

Drg. No. 19/3260/8
Scale 1:100
Date 20/05/19
Drawn by SB

REVISION

© drawer