



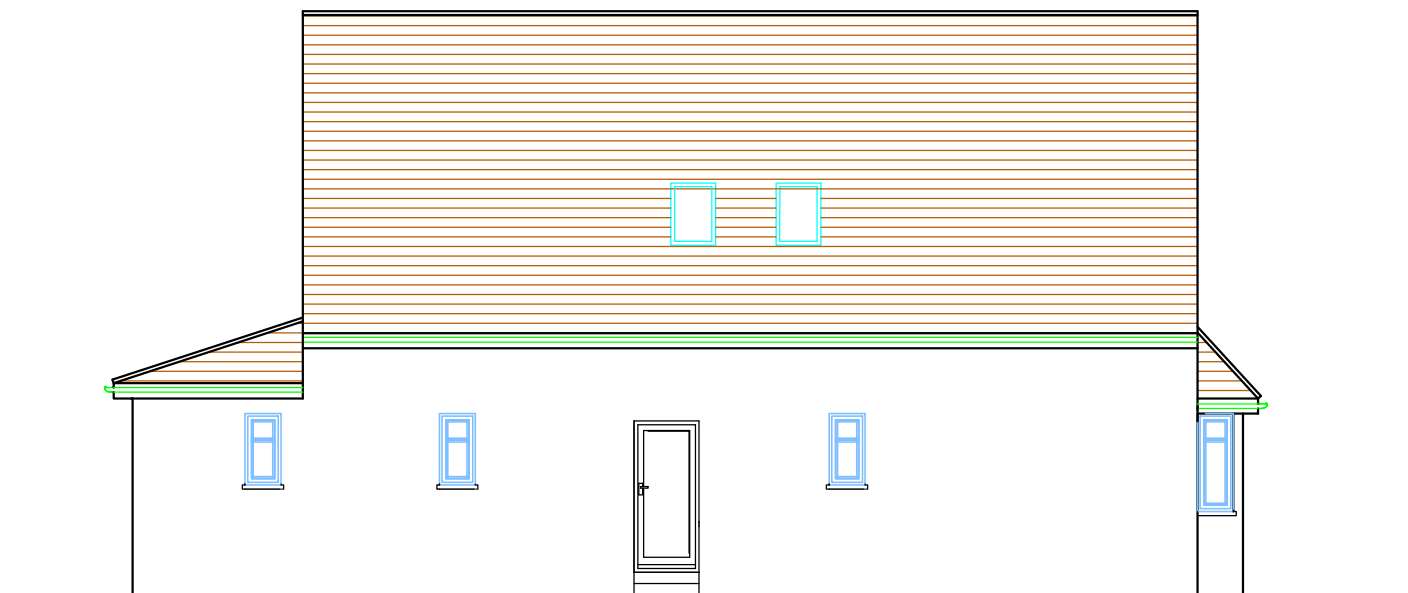

PROPOSED ELEVATIONS

Parkfield Road 13, Ickenham, UB10 8LN

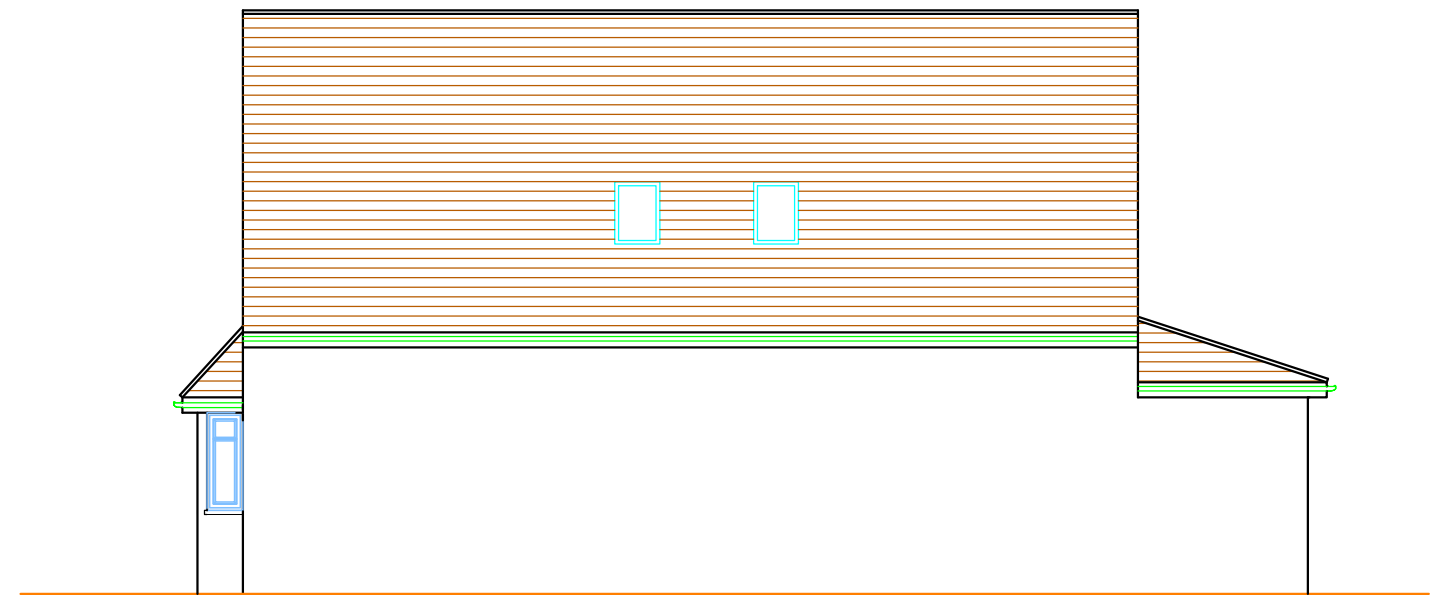

THE GILLETT MACLEOD PARTNERSHIP
Chartered Architects & Town Planning Consultants
1 High Road Old Eastcote Pinner Middlesex HA5 2EW tel. 0208 868 1333

Drg. No. 19/3260/7
Scale 1:100@A3
Date 26/06/19
Drawn by SB

REVISION	
(C)	drawer