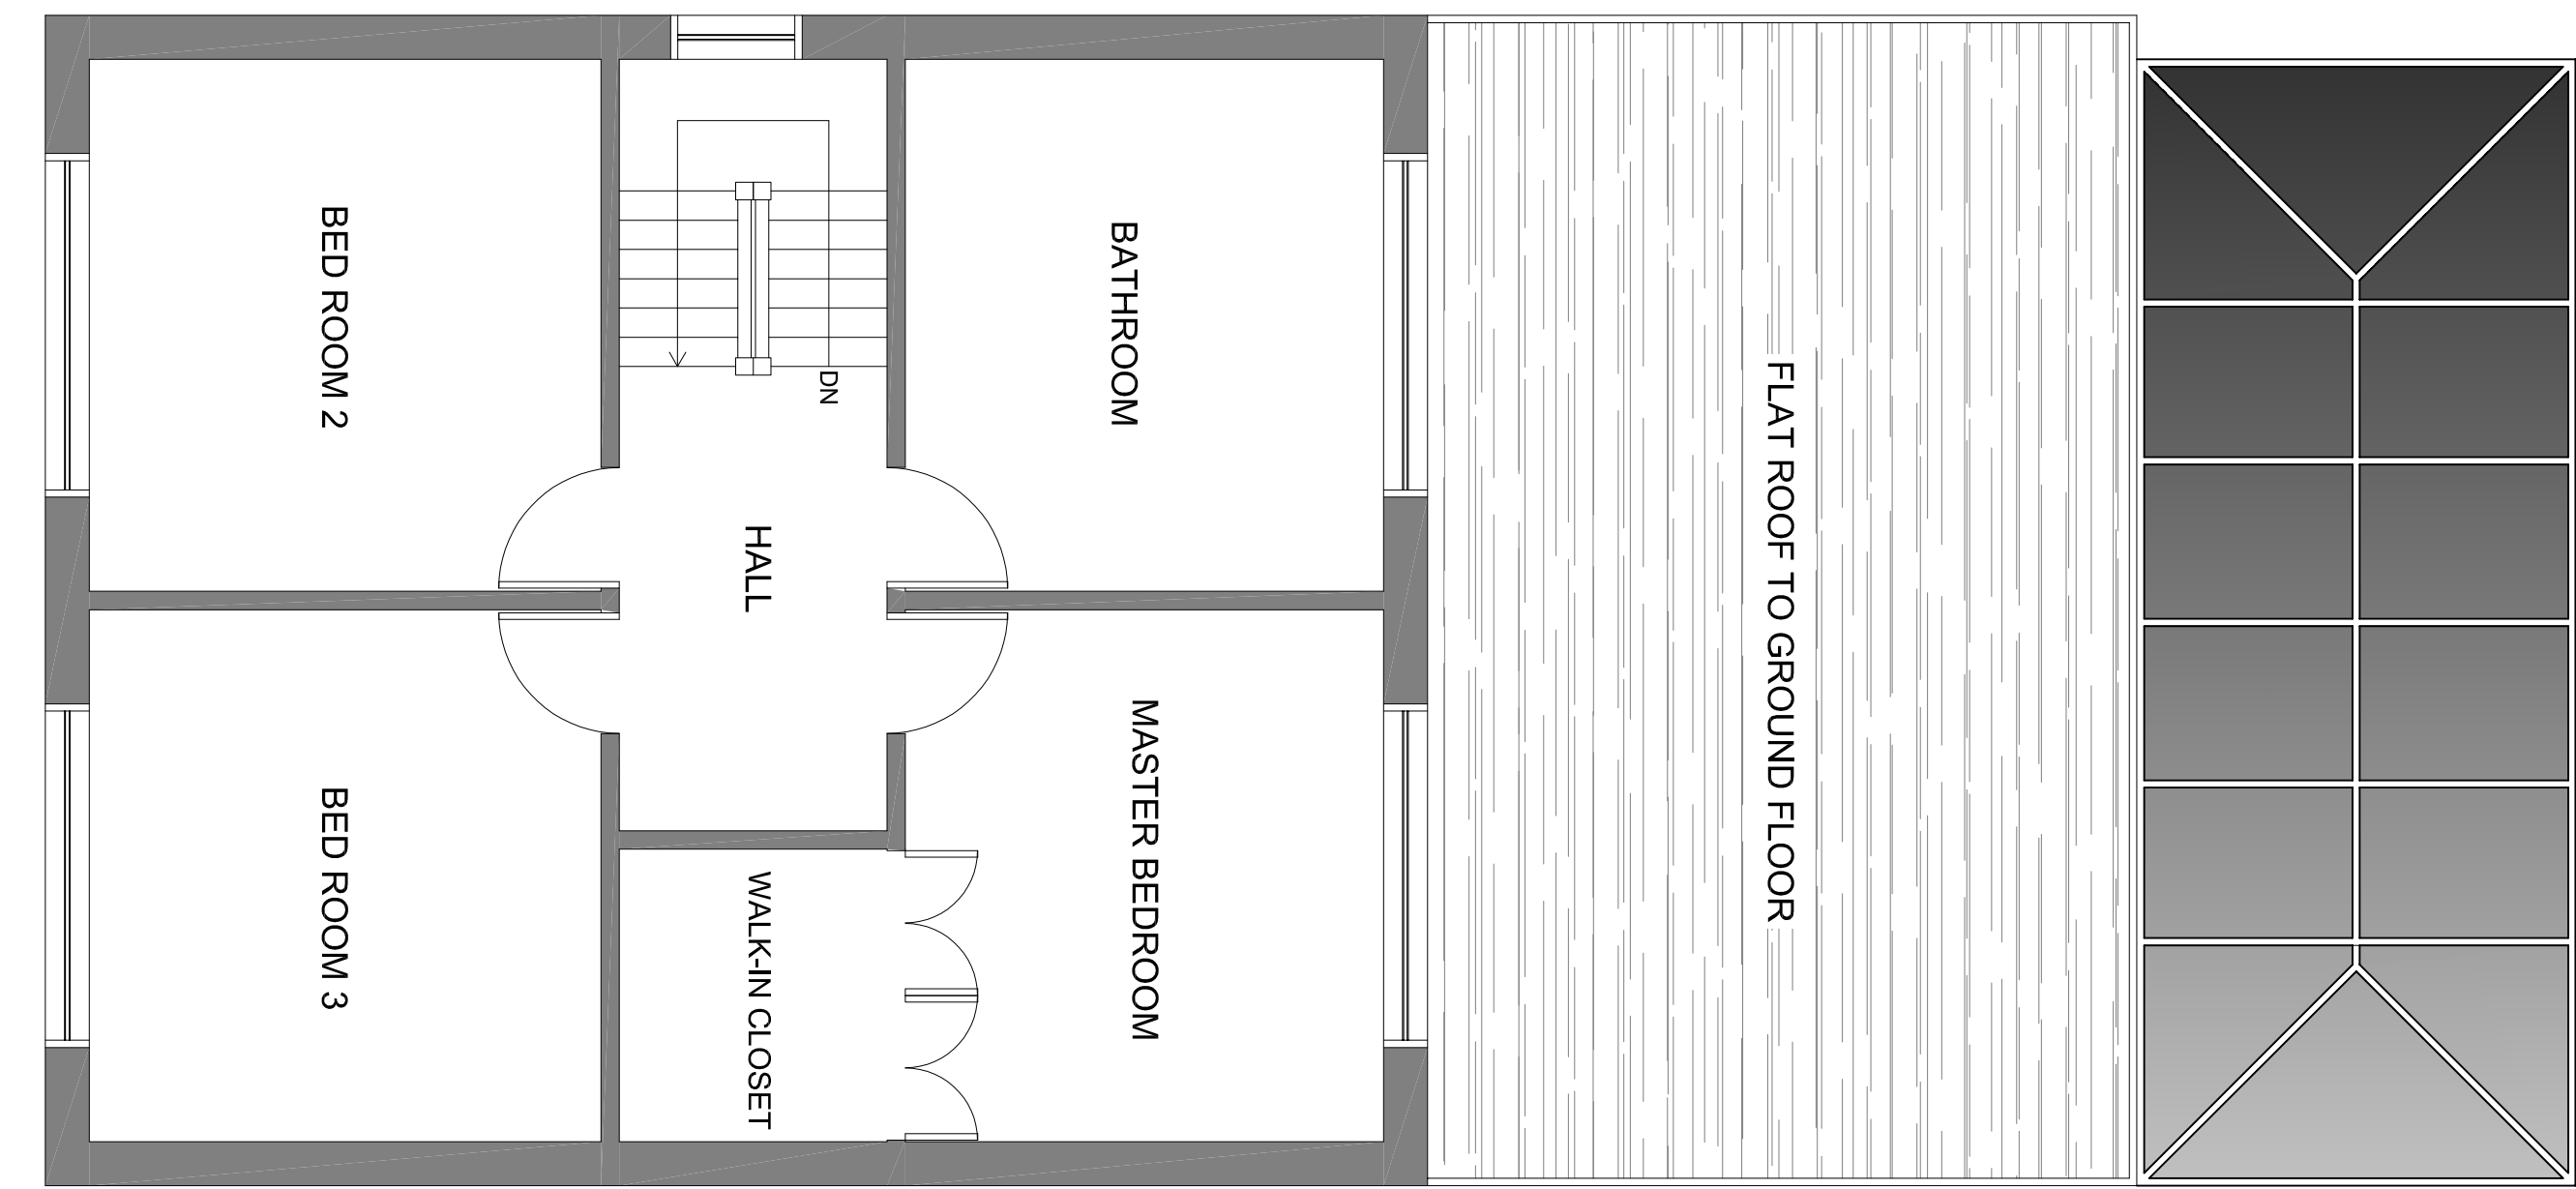
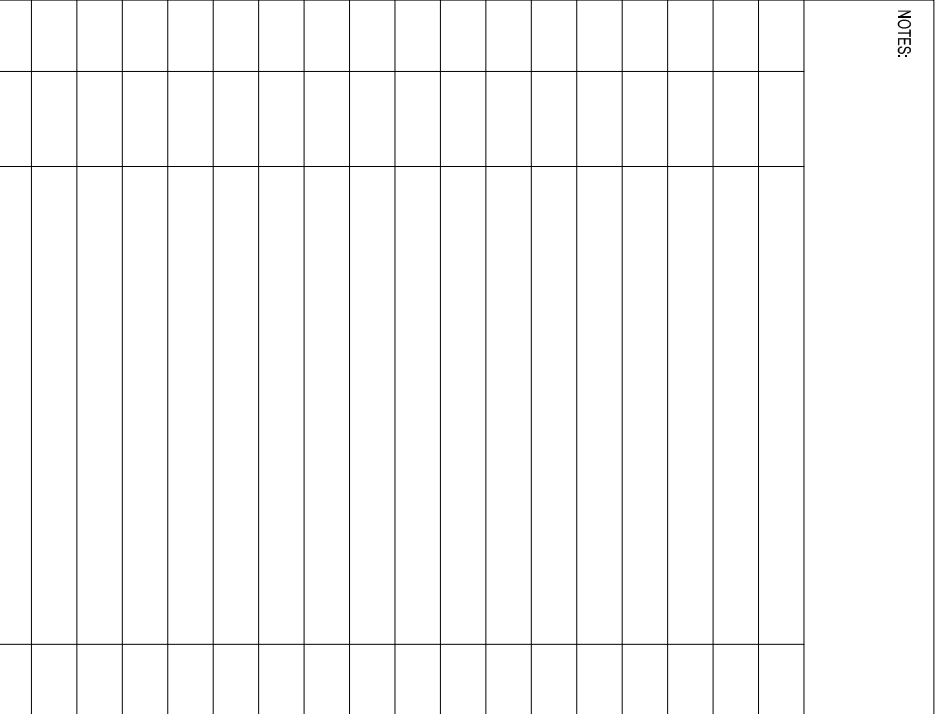


[illegible]

53 Ferrers Avenue West Drayton UB7 7AB

EXISTING & PROPOSED PLANS & ELEVATIONS

DATE	OCTOBER 2021	DRAWN	SMTN
SCALE	1:50 @ A1	CHECKED	

PLANNING

200/P/001

DOTS

Architectural Services Ltd

from survey to planning to construction