

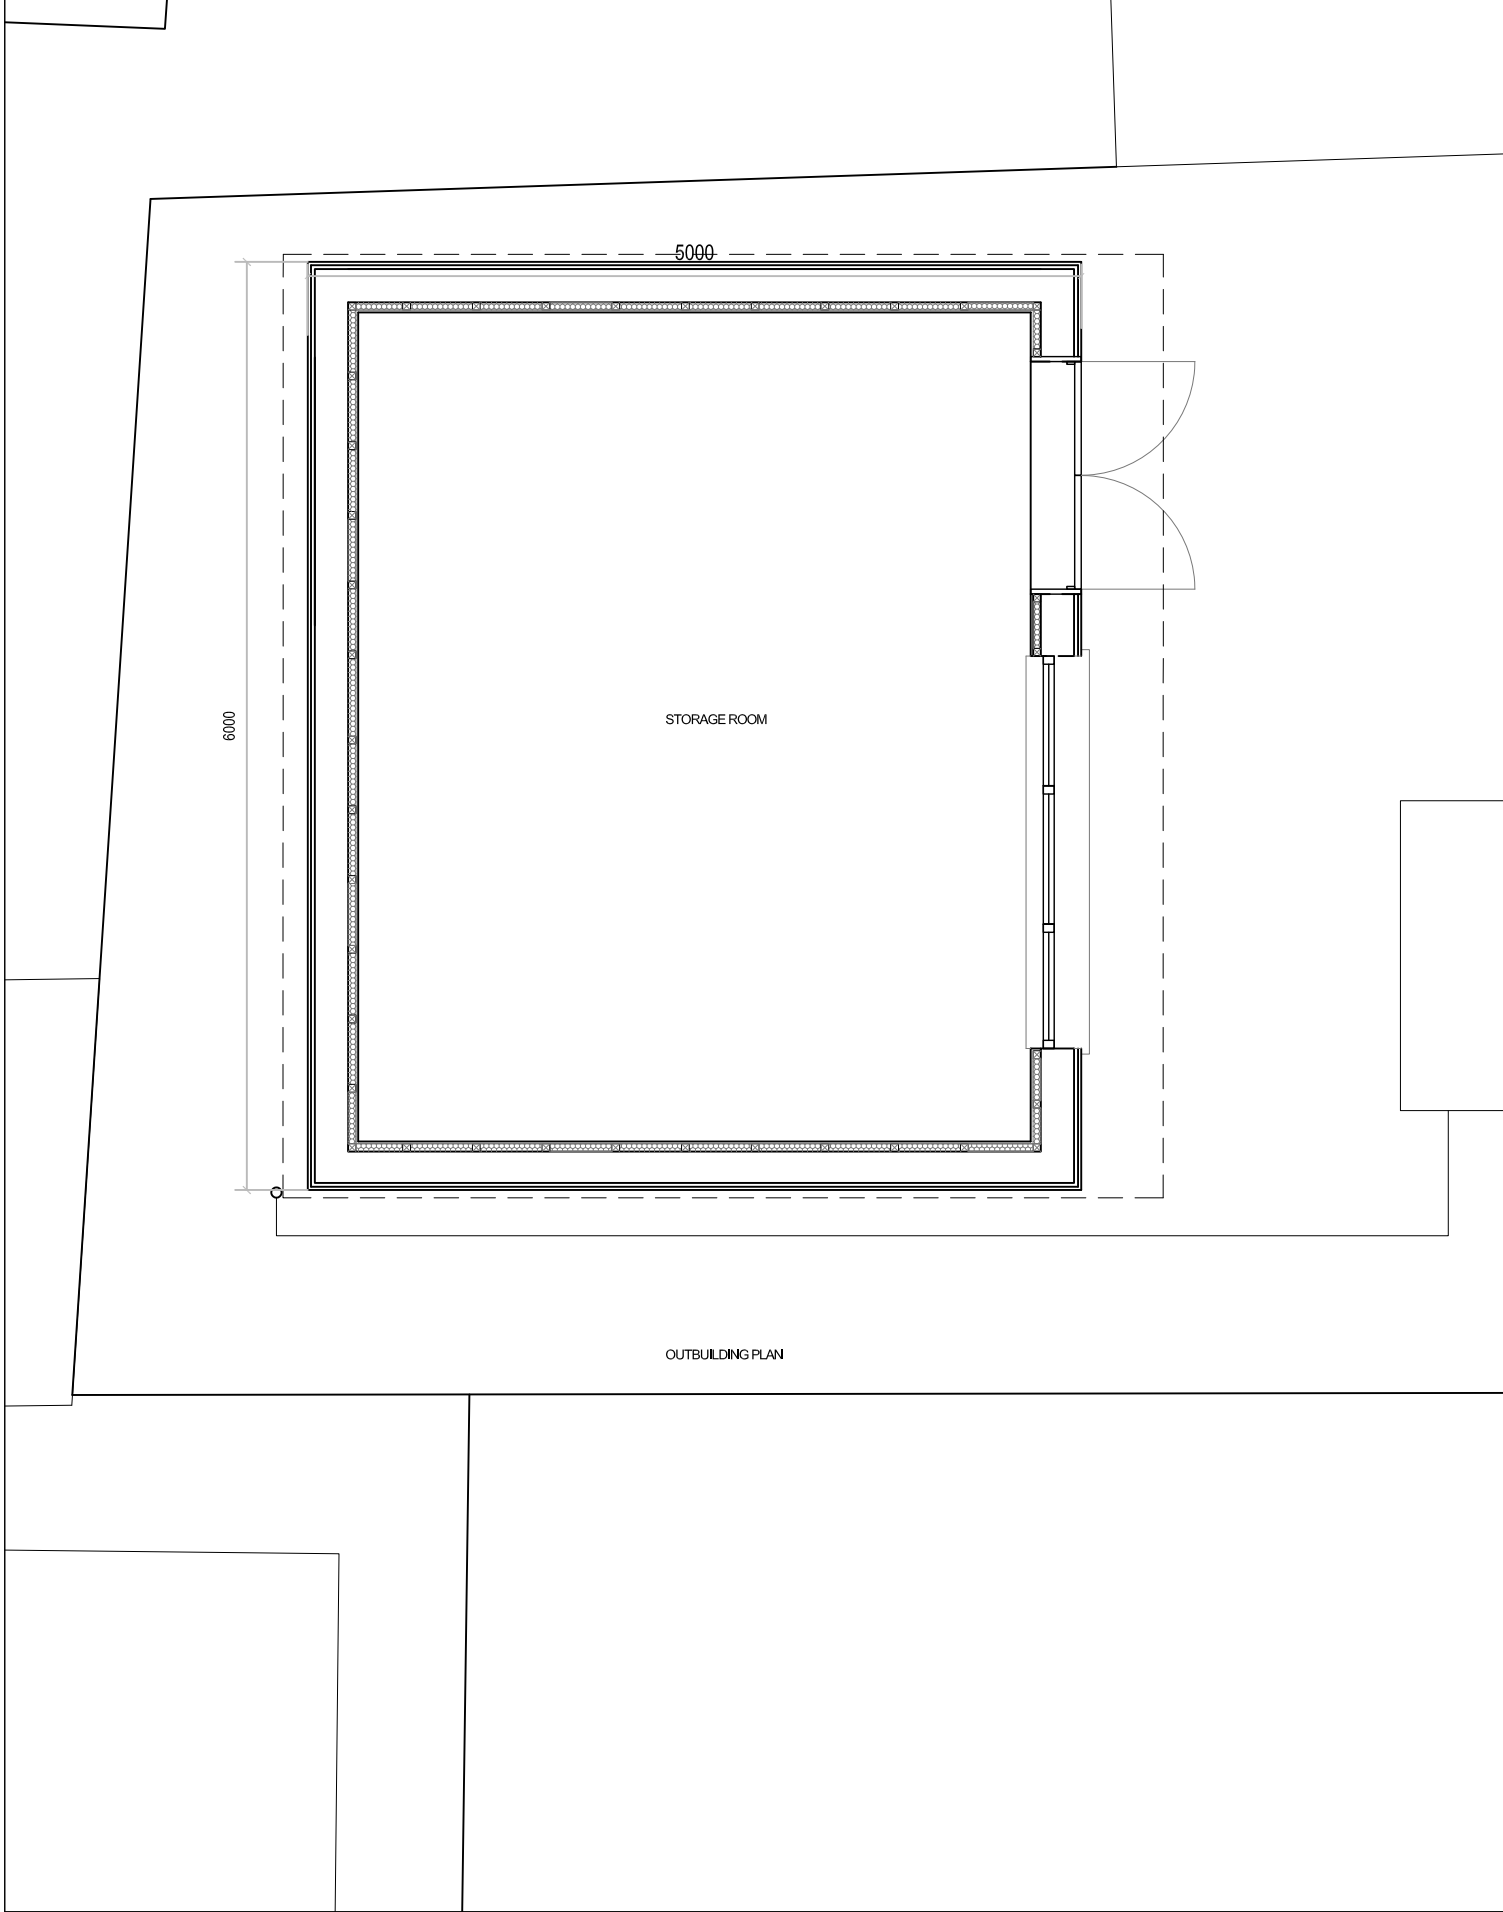


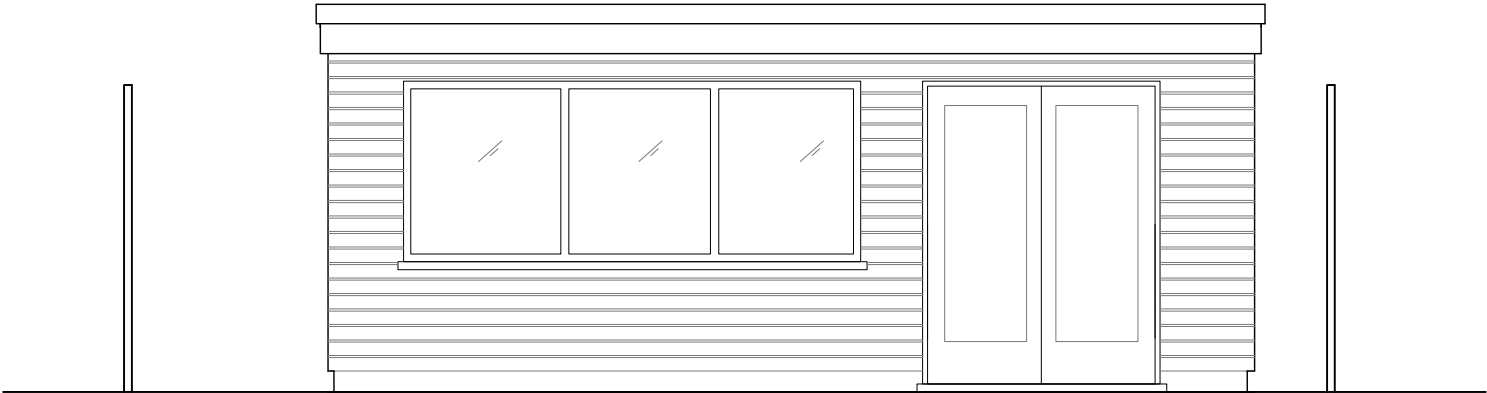

Roof construction:
three layer felt on 18mm WBP
225 x 50 joists (C24) with insulation between
Insect screen at vents
Drainage to water butt/soakaway

Wall construction:
T+G boarding on battens
Breather membrane
215mm blockwork
(engineering bricks up to
DPC level 150mm above ground)
Timber stud + insulation
Foil-backed plasterboard

Floor construction:
Floor screed
Reinforced concrete slab
Insulation
Damp proof membrane
Sand blinding
Compacted hardcore
Foundations to struct. eng. detail

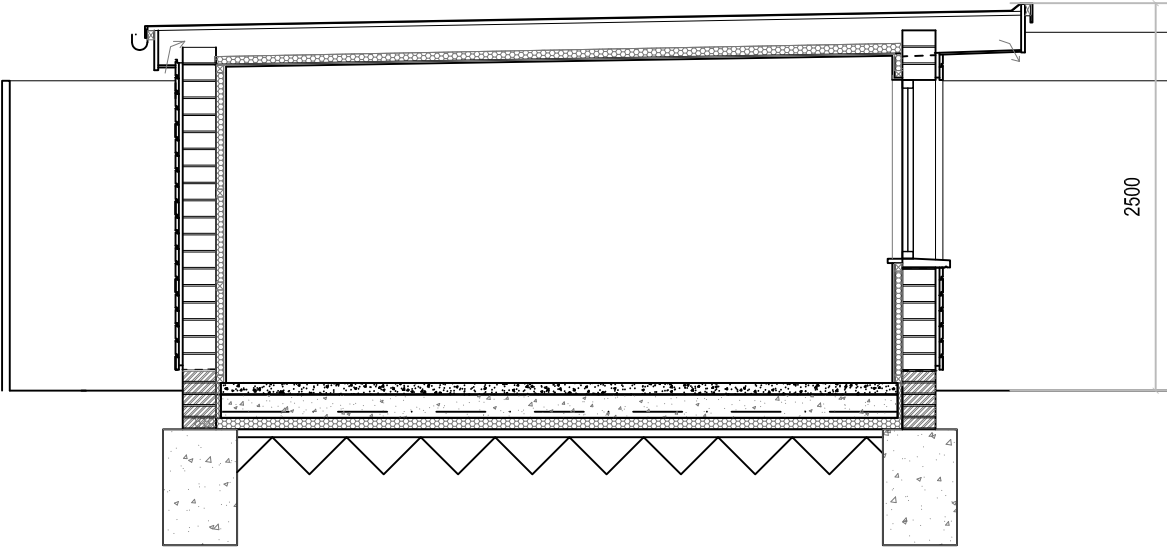

						CATHERINE PHILLIPS ARCHITECT					
REV	DATE		REV	DATE		MEWS HOUSE 84 BECKLOW ROAD LONDON W12 9HJ	PROJECT	3 The Coppice UB7 8DR	1:50 @ A3	01/2020	REV
A	15.02.20	Scale added. Room name added				TEL: 02087429324 MOB: 07808078534	DWG.	PROPOSED REAR GARDEN OUTBUILDING	1903 / P/ 13		A
						EMAIL: catherinephillips@btinternet.com			ISSUE STATUS PERMITTED DEVELOPMENT		
						DO NOT SCALE. THIS DRAWING TO BE READ IN CONJUNCTION WITH ALL OTHER RELEVANT ARCHITECTS DRAWINGS AND SPECIFICATIONS. ANY DISCREPANCIES TO BE BROUGHT TO THE ATTENTION OF THE ARCHITECT					