



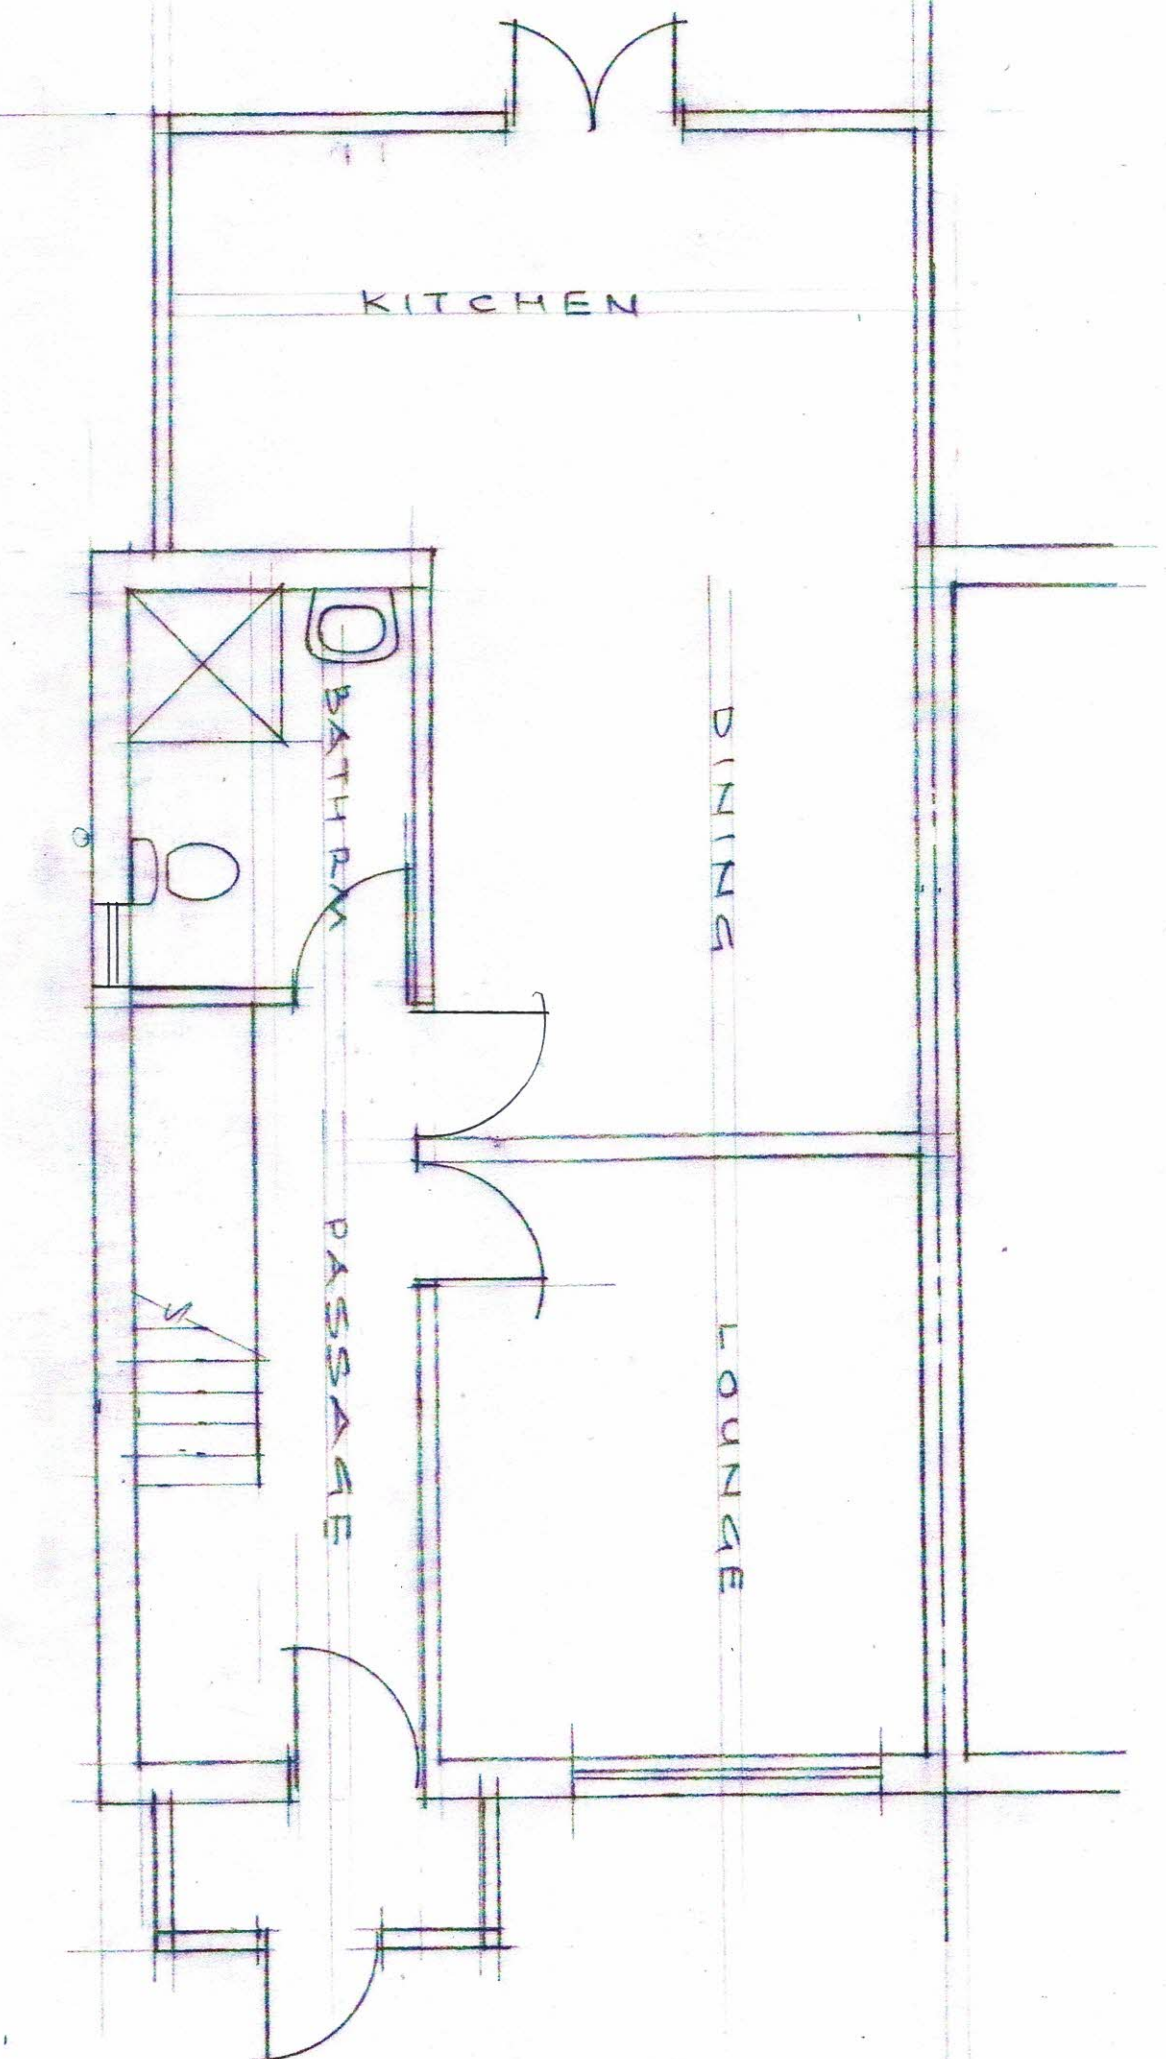

GROUND FLOOR (EXISTING)

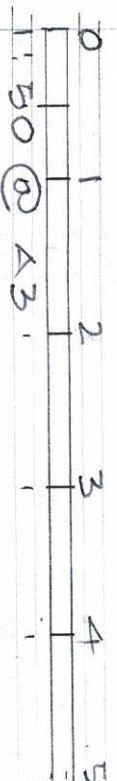


REAR EXTENSION AT
93 WIMBOURNE AVENUE, HAYES

Kuldip Sira
Building Designs
Mob: 07956234848

DATE: MARCH 2021
2021/103/01

REAR EXTENSION
93 WIMBOURNE AVENUE, HAYES


DATE: MARCH 2021
2021/103/02

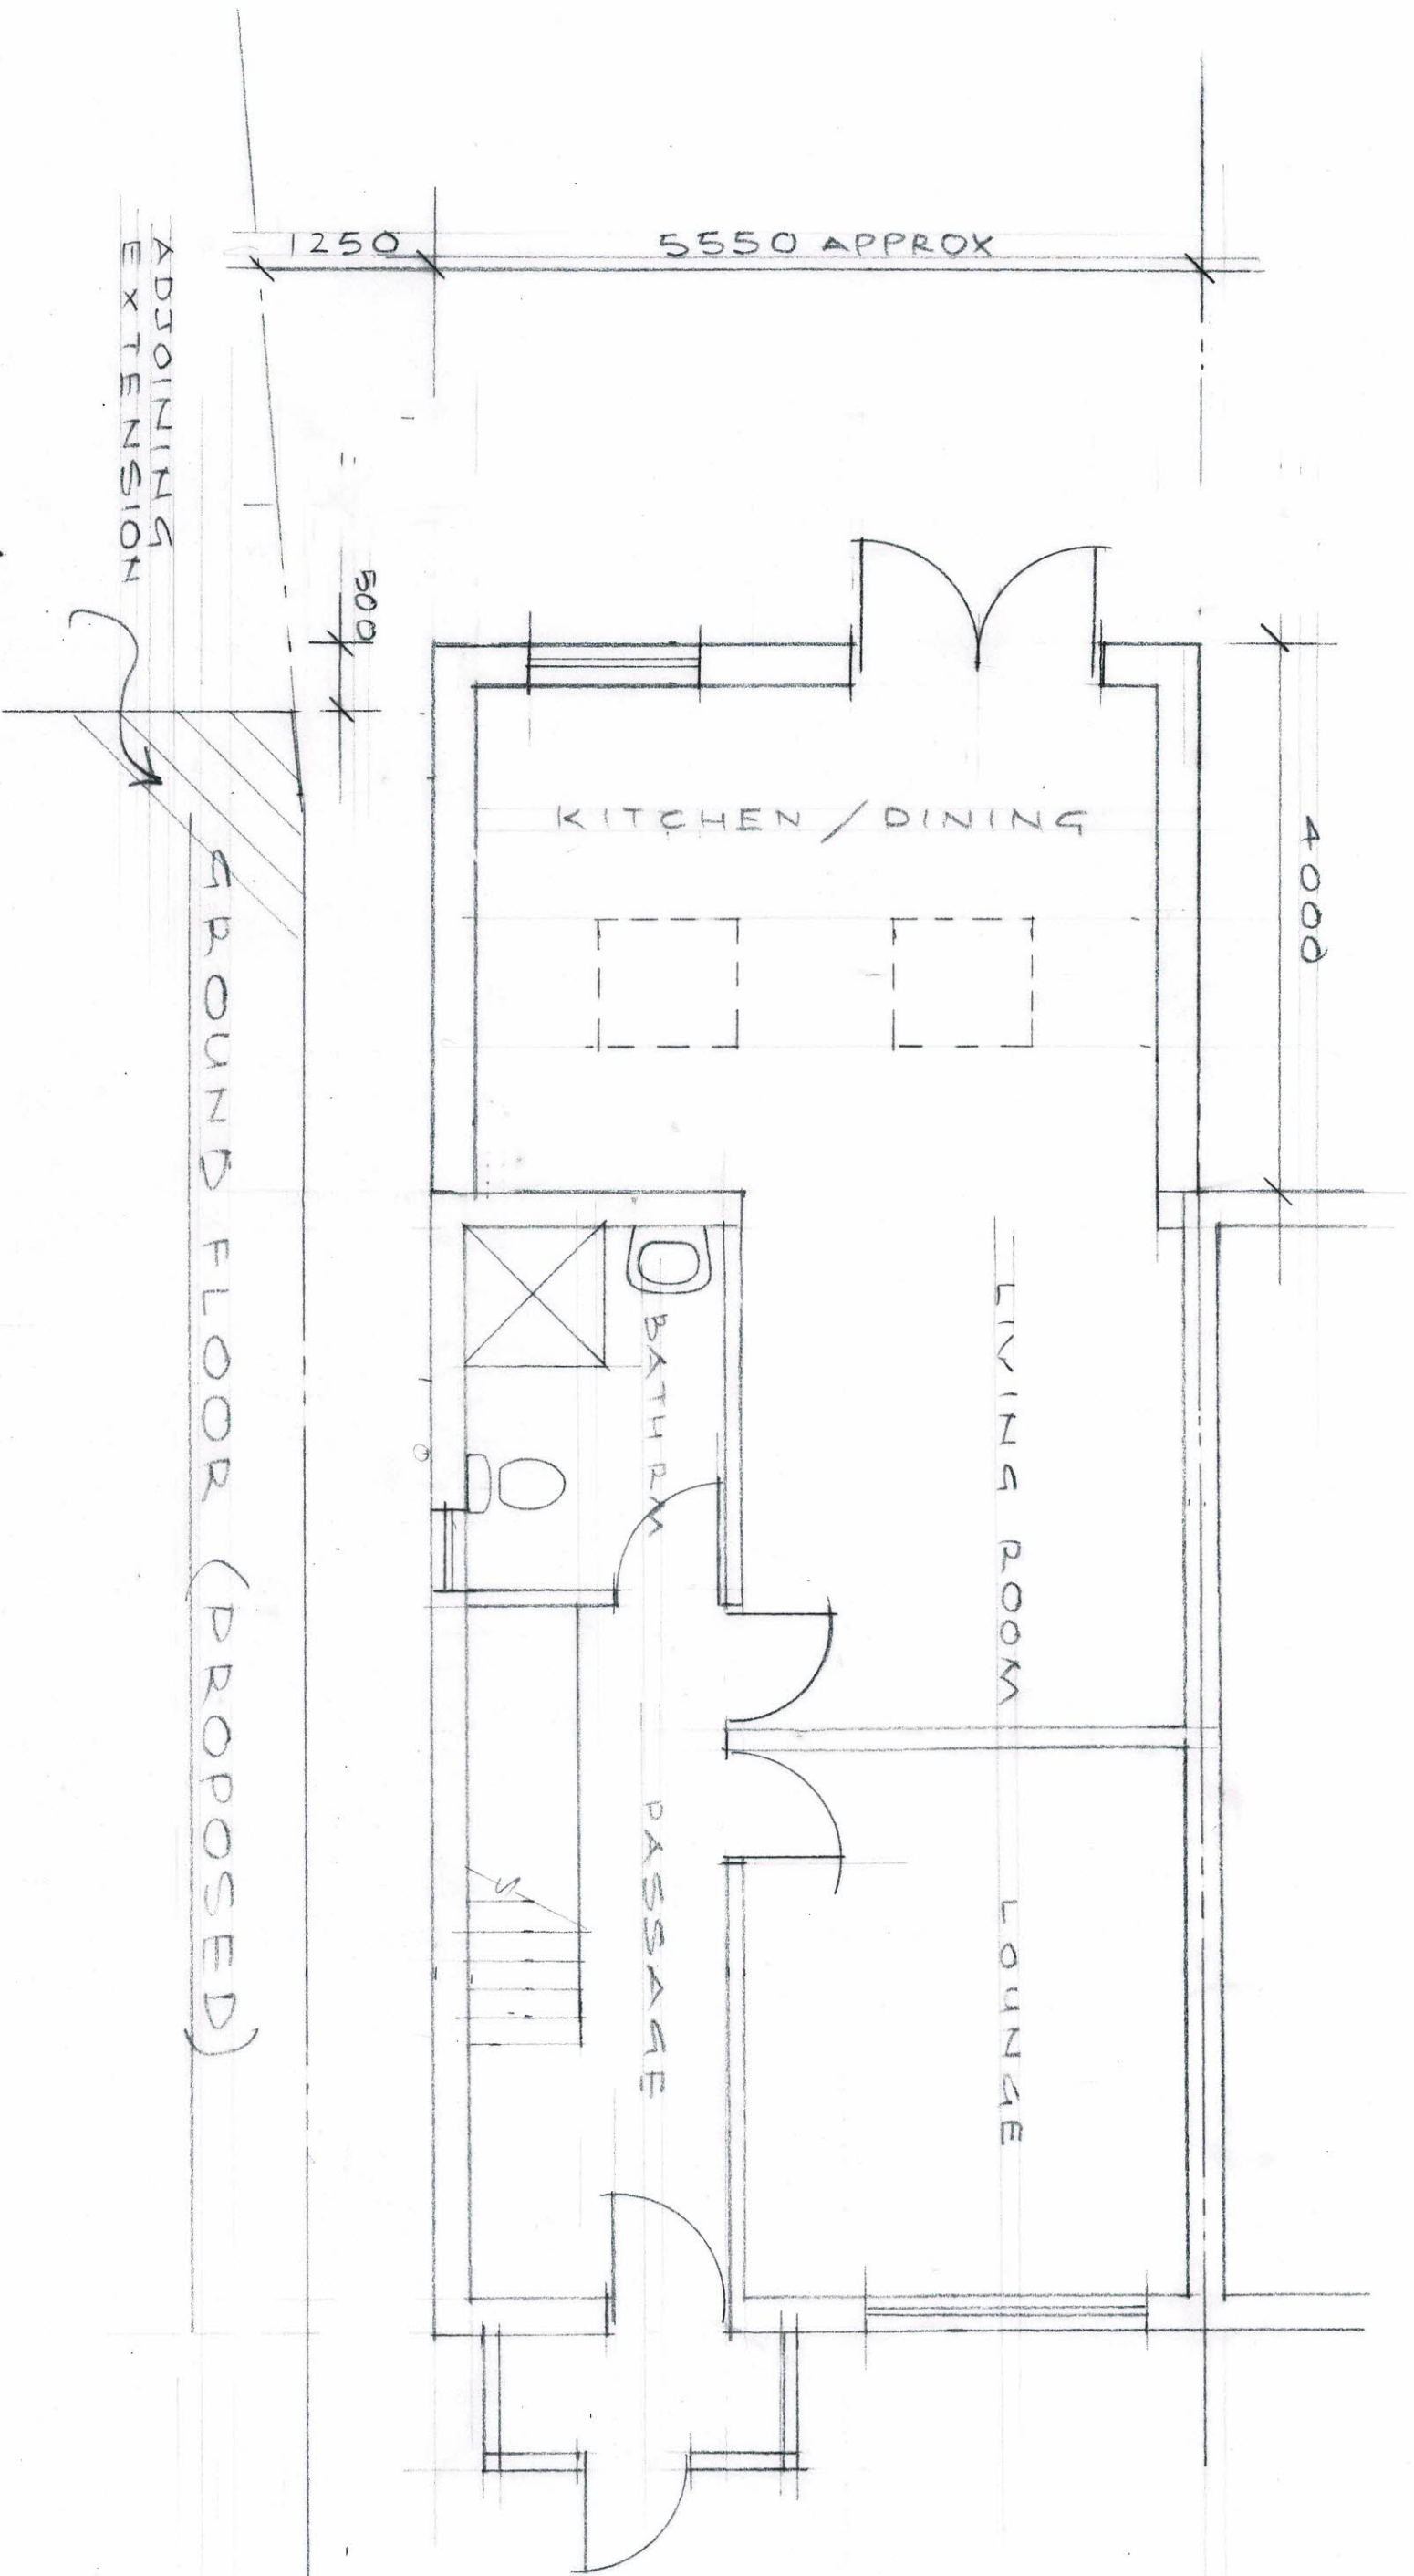


GROUND FLOOR (PROPOSED)

0 1 2 3 4 5
1:50 @ A3

REAR ELEVATION

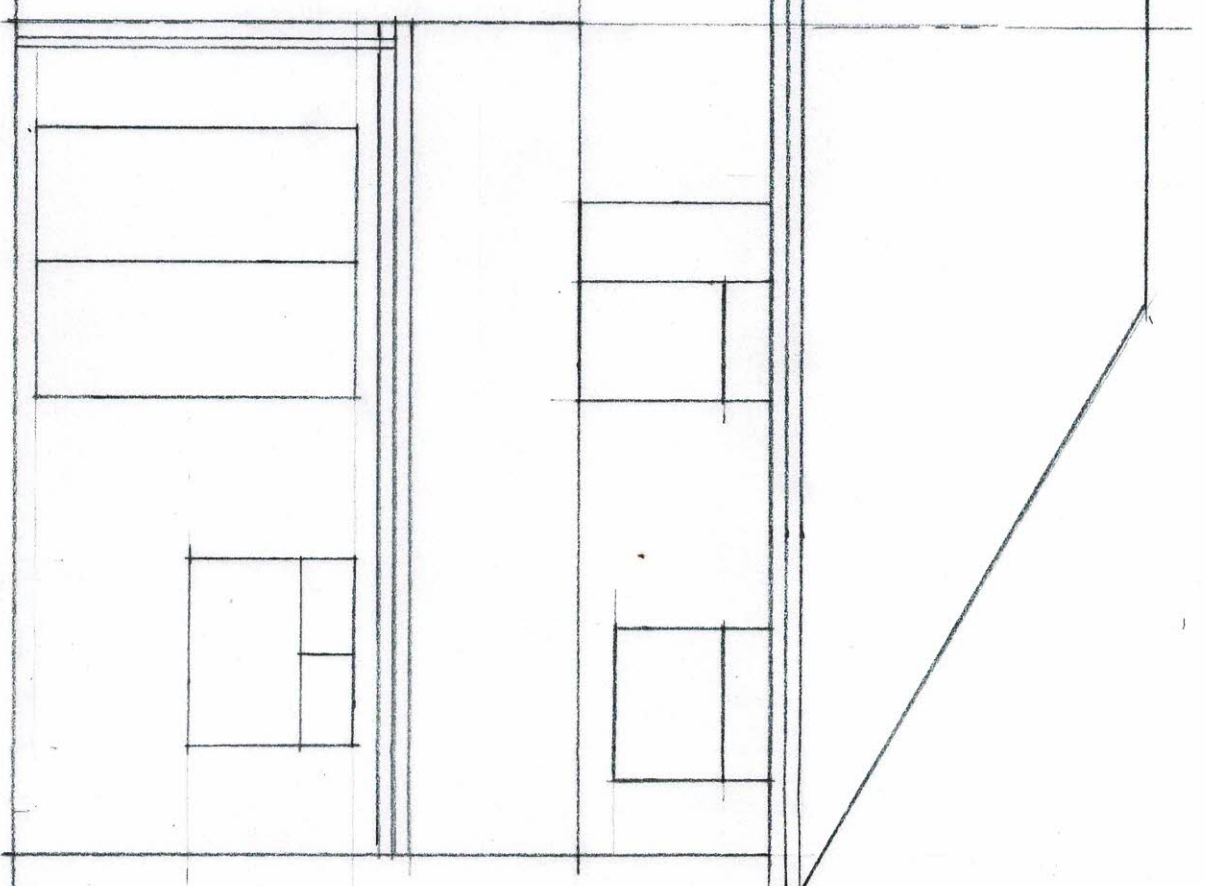

SIDE ELEVATION

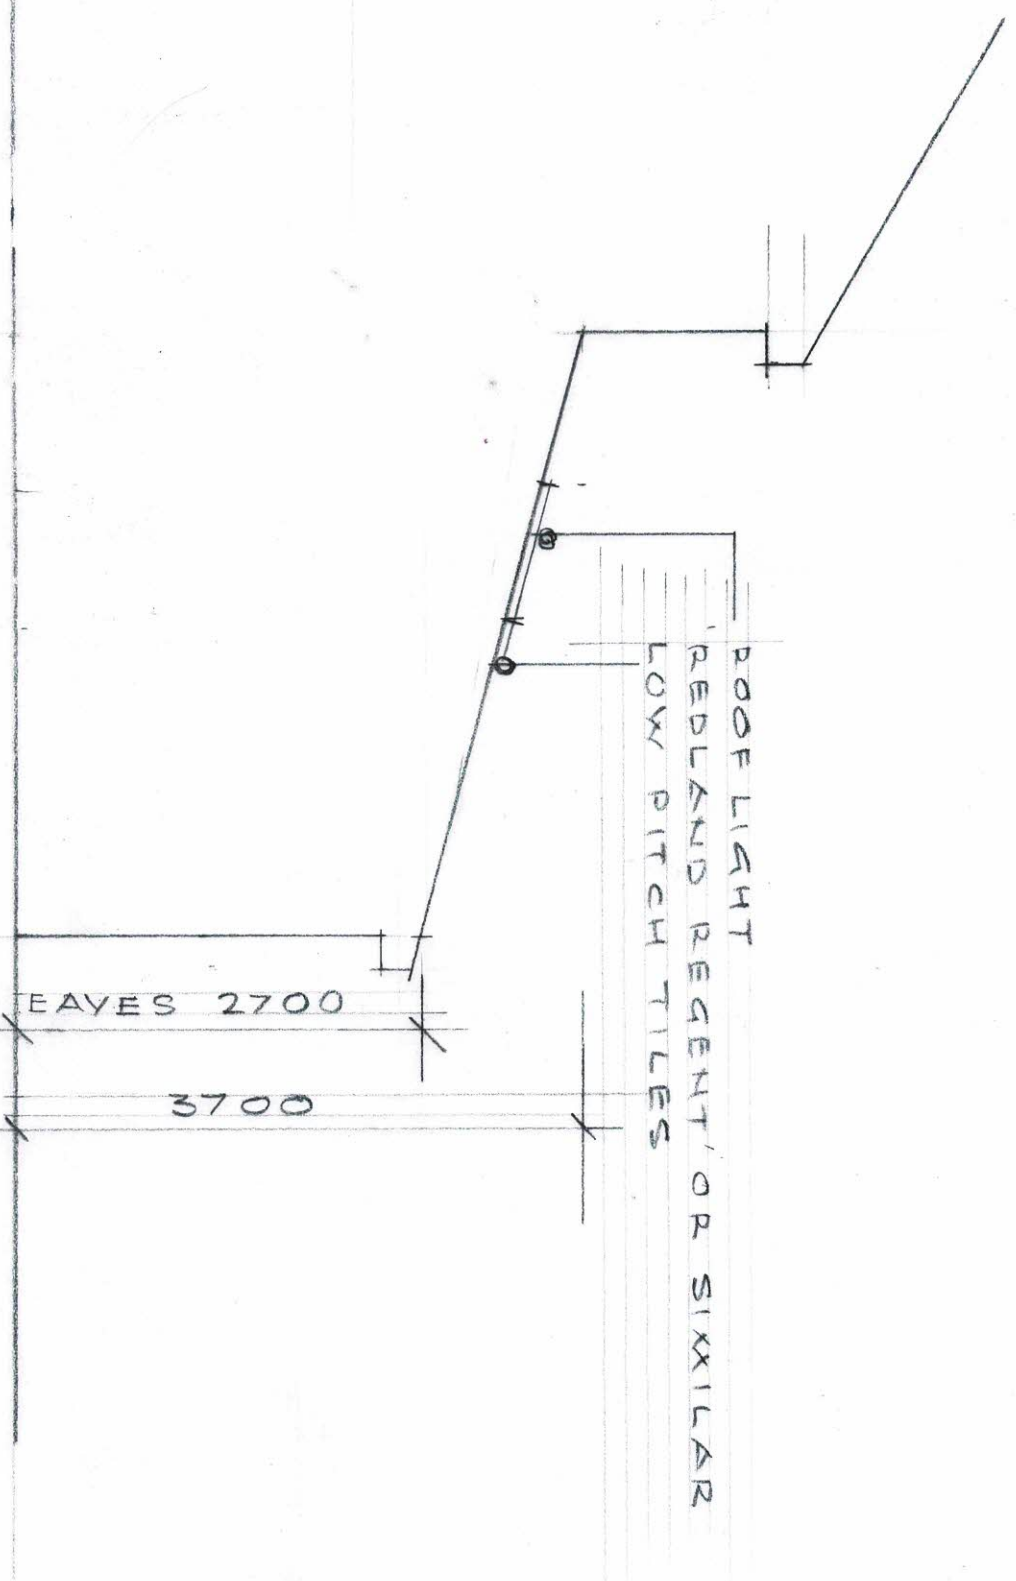

ROOF LIGHT
'REDLAND REGENT' OR SIMILAR
LOW PITCH TILES

EAVES 2700

3700



REAR EXTENSION AT
93 WIMBOURNE AVENUE, HAYES

DATE: MARCH, 2021
2021/103/03