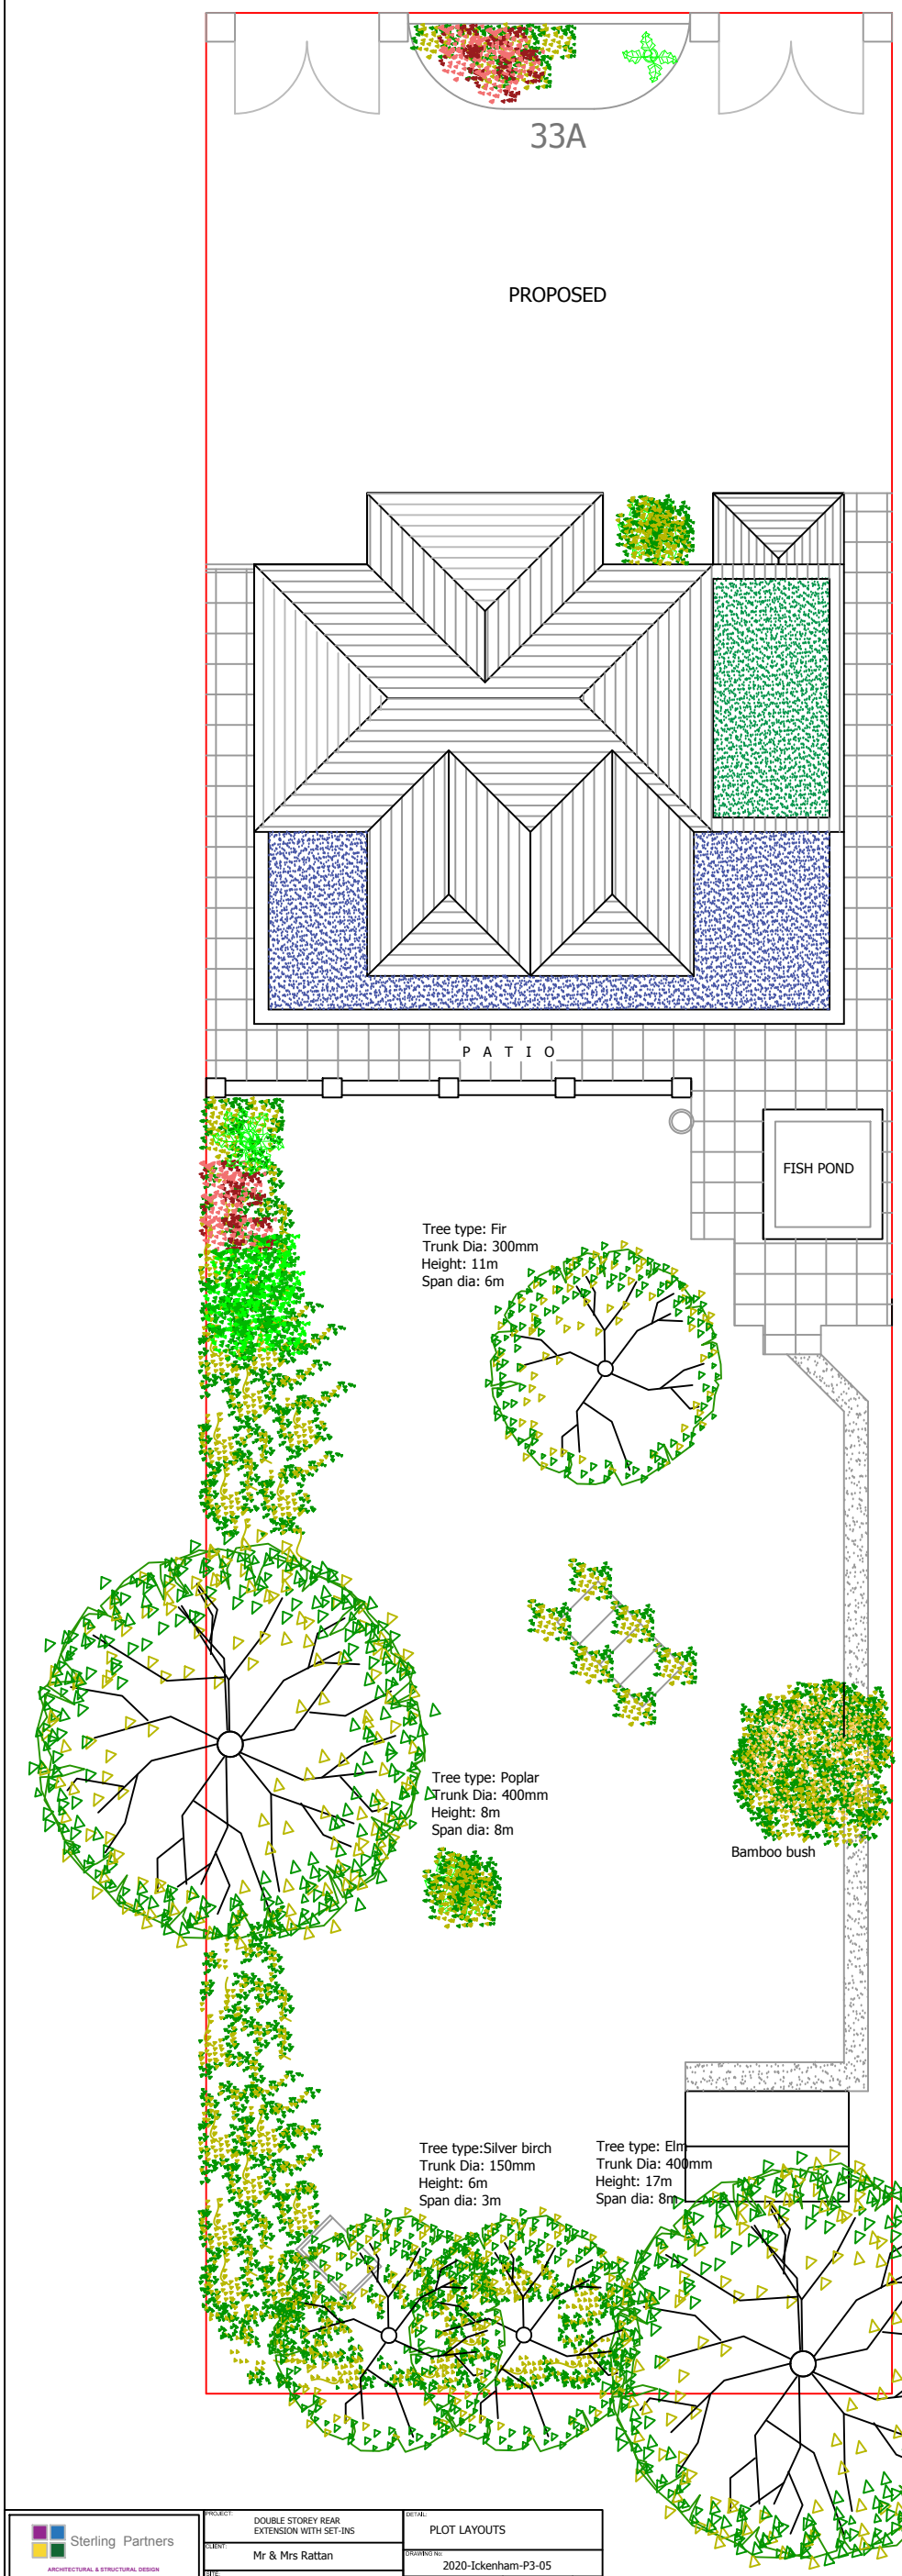

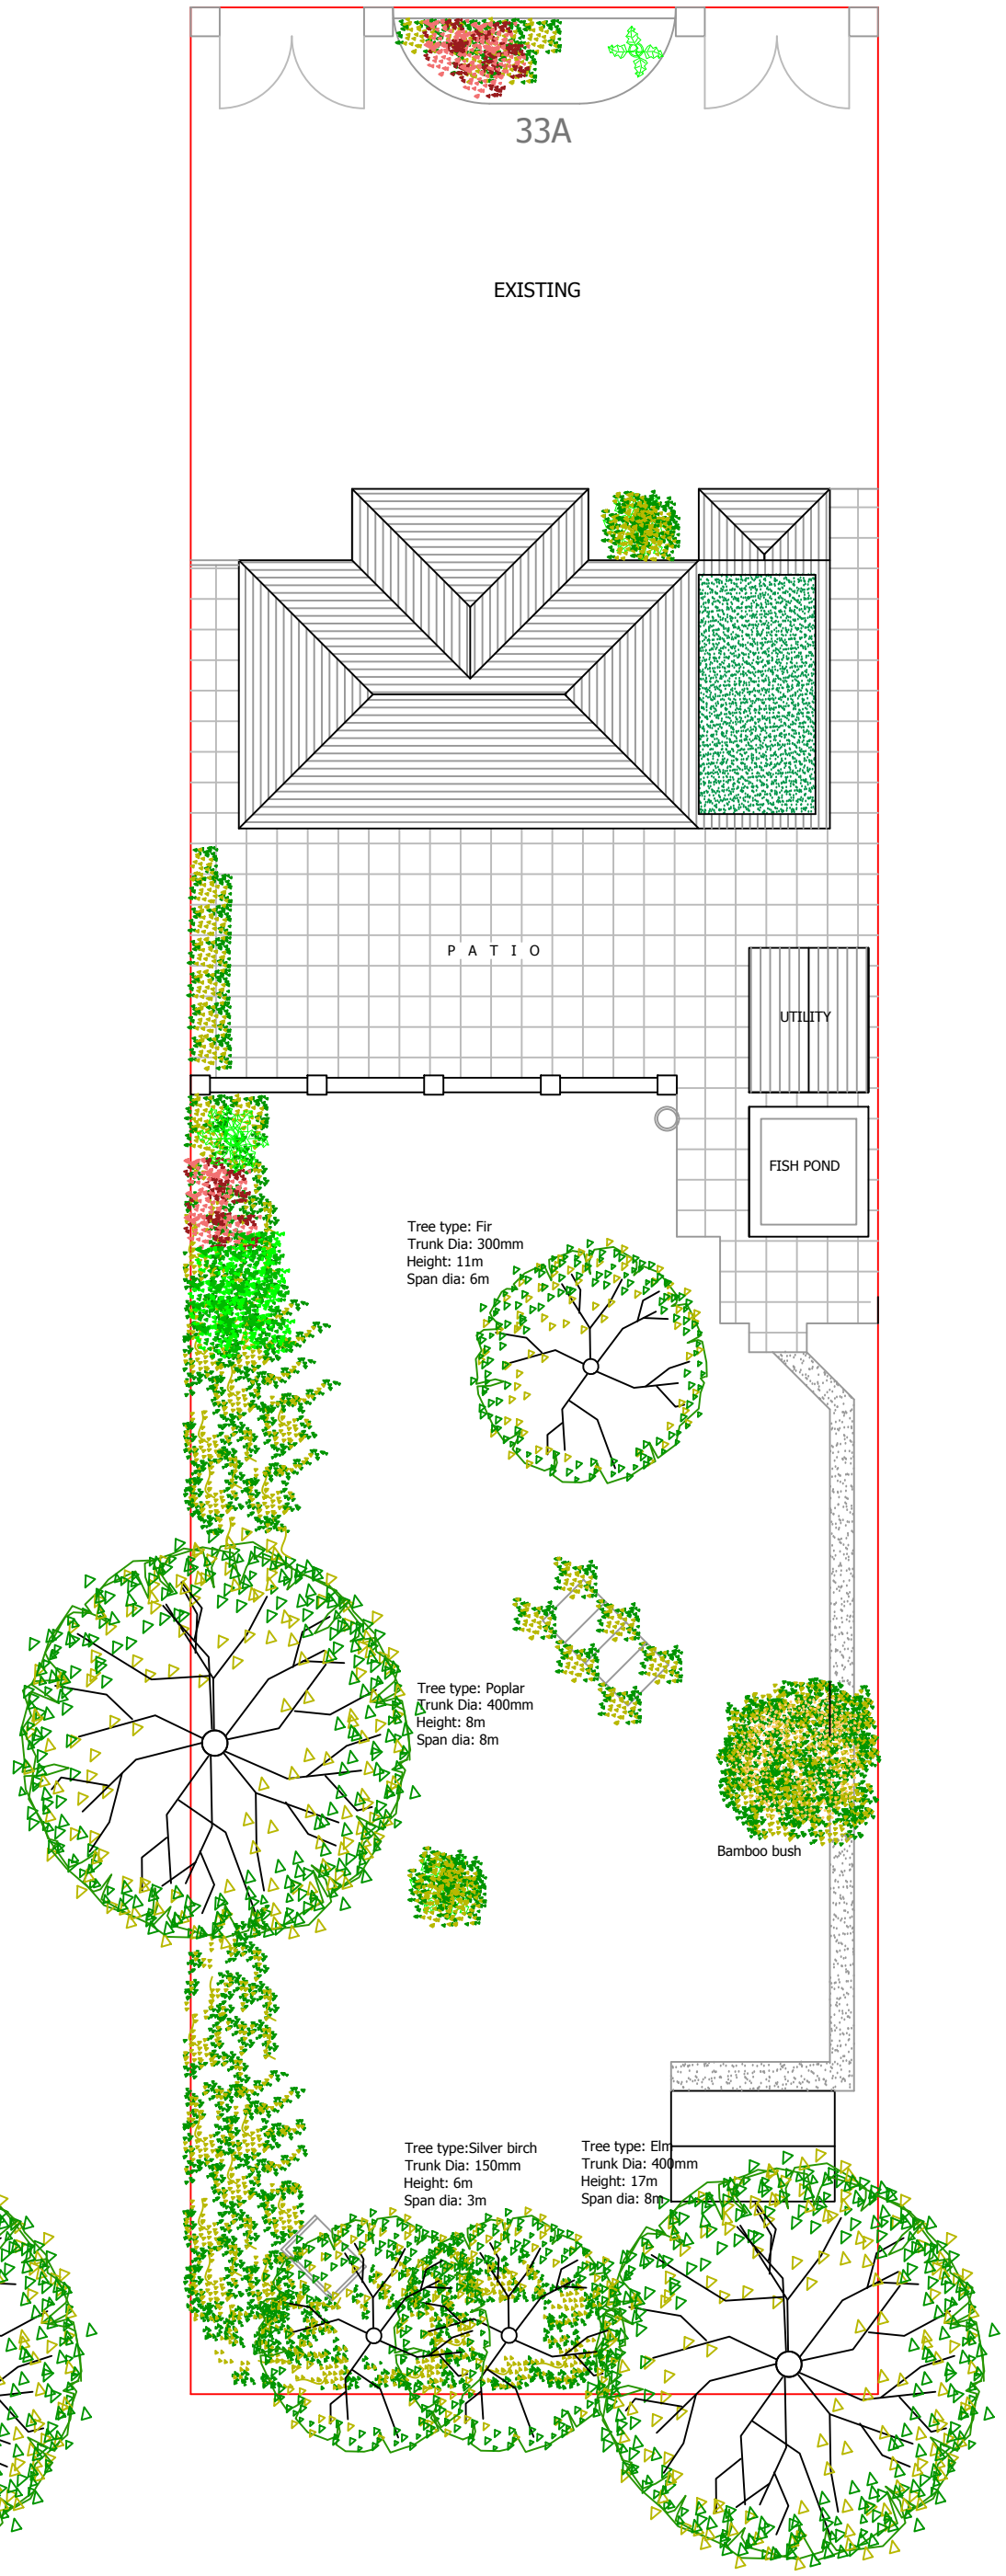

Sterling Partners
ARCHITECTURAL & STRUCTURAL DESIGN
PROJECT MANAGEMENT
179 Pinner Road Bushey WD19 4EP
office: 01923 447738 mobile: 07919 213127
email: sc@sterlingpartners.uk.com
www.sterlingpartners.uk.com

PROJECT:	DOUBLE STOREY REAR EXTENSION WITH SET-INS
CLIENT:	Mr & Mrs Rattan
SITE:	33A Ickenham Road Ruislip Middx HA4 7BZ
DETAIL:	PLOT LAYOUTS
DRAWING No:	2020-Ickenham-P3-05
DATE:	18th NOV 2020
REV:	
SCALE:	1:100
A2	
DRAWN BY:	SC