


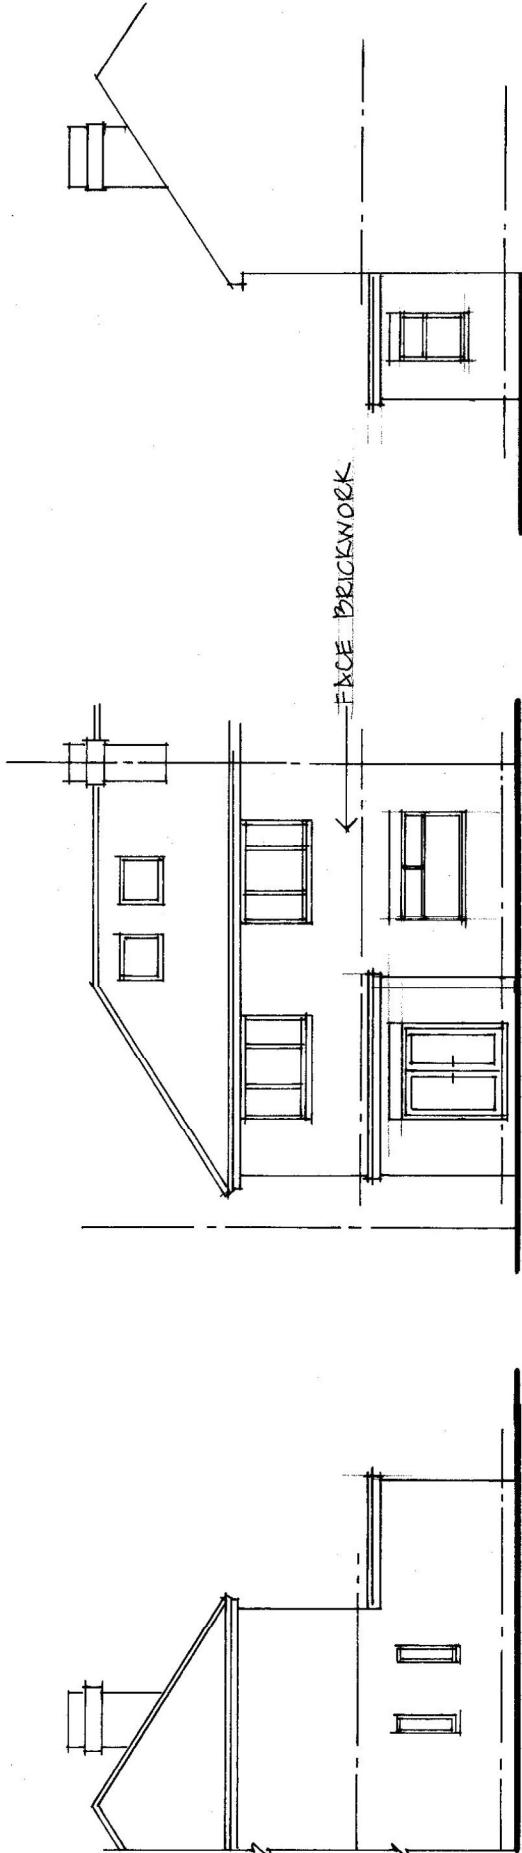

SIDE - 1:100

REAR - 1:100

SIDE - 1:100

EXISTING ELEVATIONS - 1:100



SCALE BAR - 1:100

EXISTING ELEVATIONS. 89 SWAKELEYS DRIVE, ICKENHAM, UB10 8QG.	MR. B. MITCHELL	M. BURNAND.
	SCALE 1:100	
	DRG: 3105/3	TEL: 07436 115850