


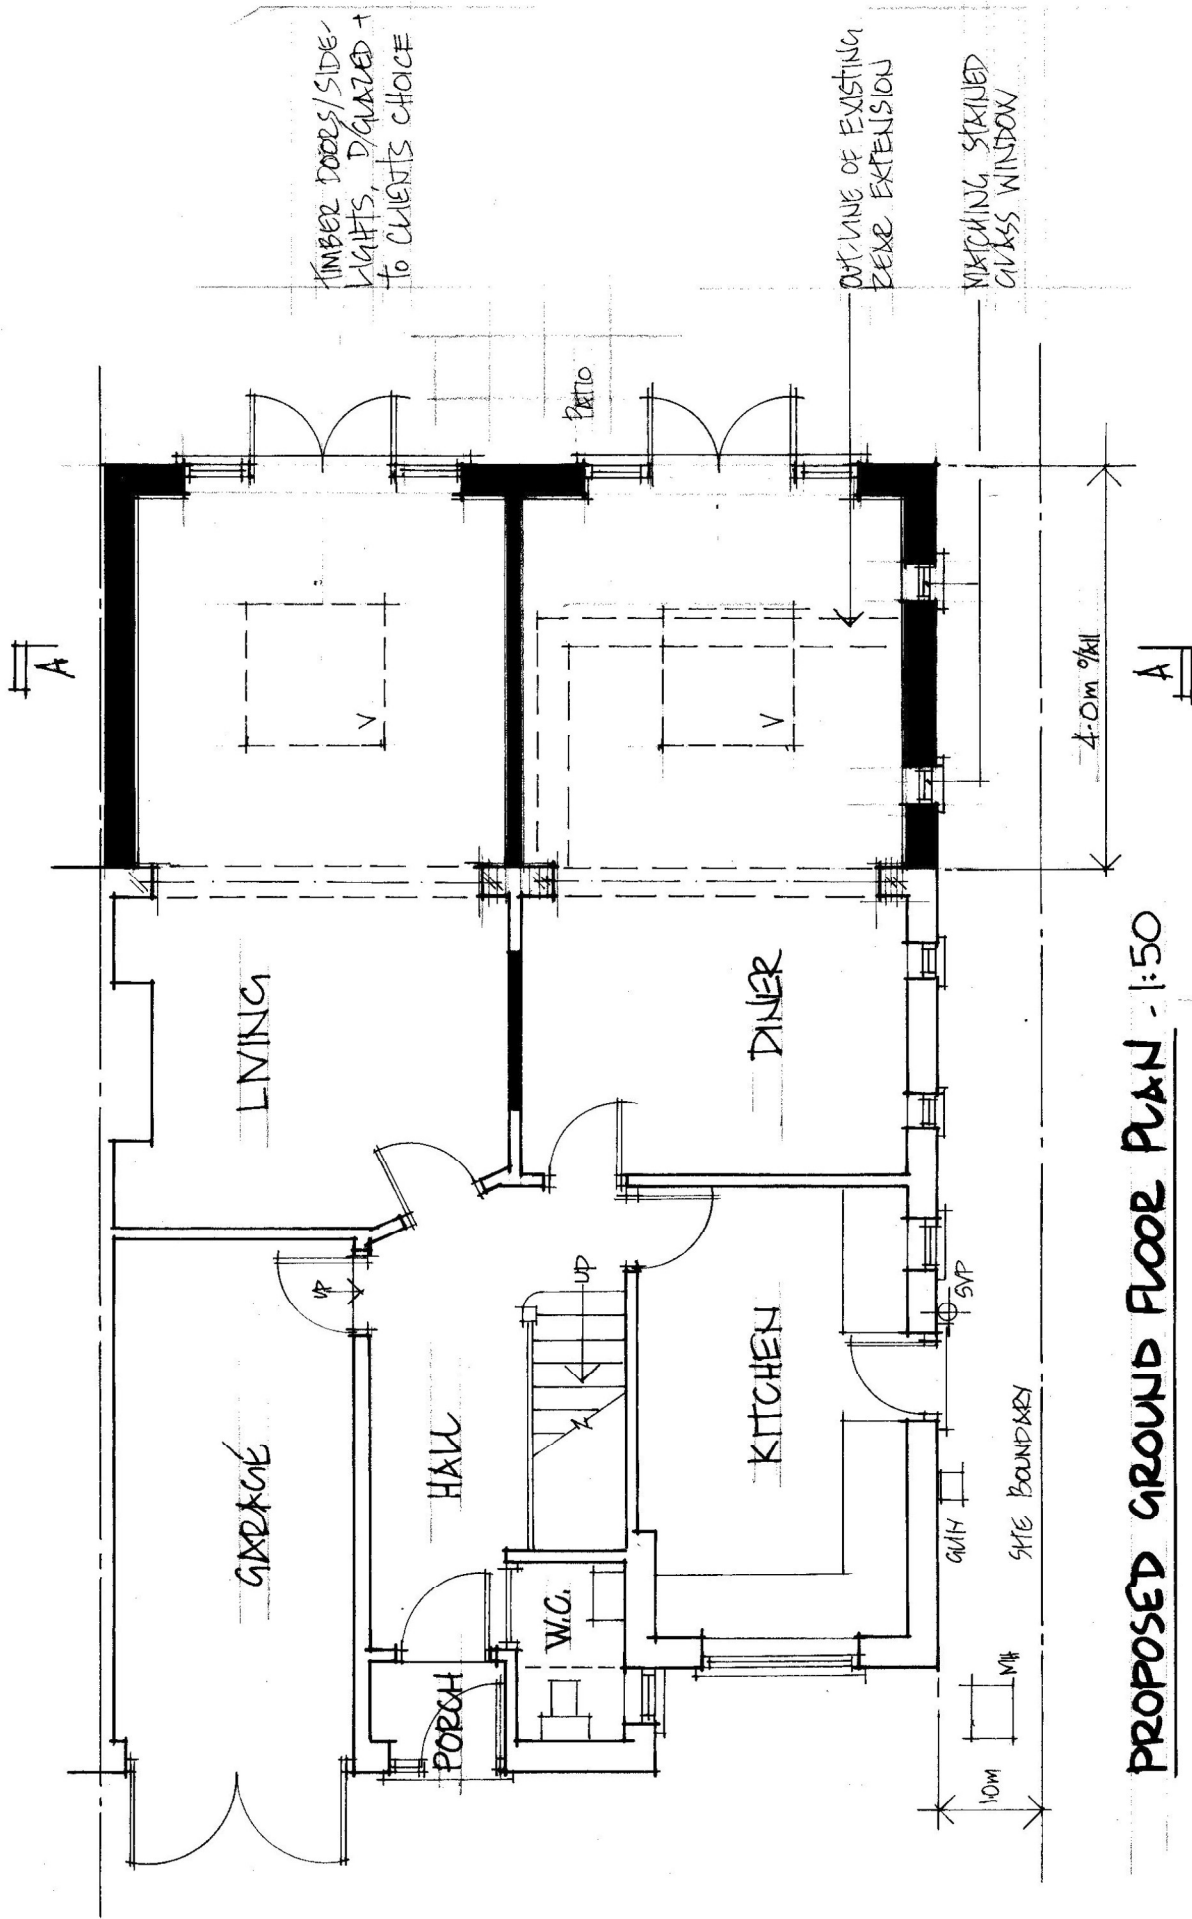

M. BURNAND

TEL: 07436 115850

MR. B. MITCHELL

SCALE: 1:50

DRG: 3105/2

REAR EXTENSION
89 SWAKELEYS DRIVE,
ICKENHAM, UB10 8QG.

SCALE BAR - 1:50