


'VELUX' ROOF
WINDOWS TO BE
CONSERVATION
STYLE i.e. FLUSH
WITH ROOF TILES.

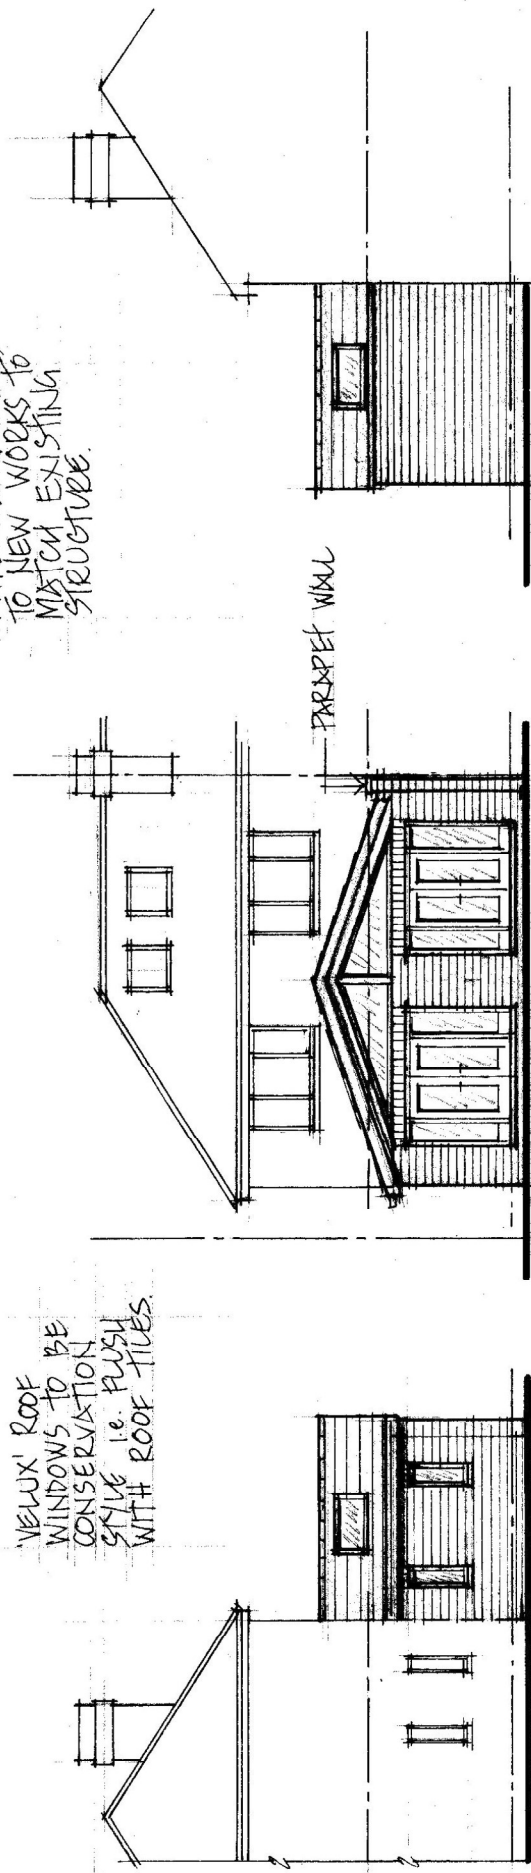


EXTERNAL FINISHES
TO NEW WORKS TO
MATCH EXISTING
STRUCTURE.

SIDE - 1:100

REAR - 1:100

SIDE - 1:100

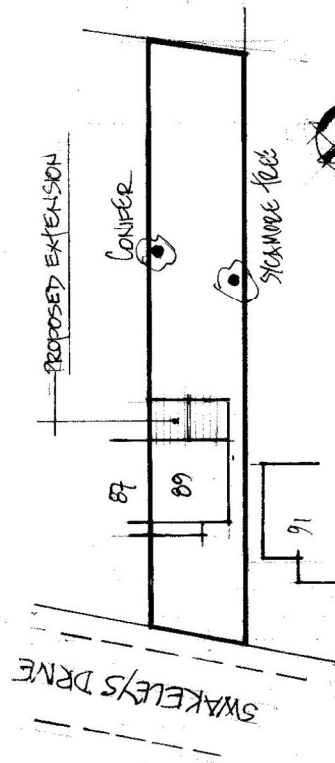

BLOCK PLAN - 1:500

NEW DOORS, SIDE-LIGHTS
+ TRIANGULAR WINDOW
2/4 IN HARDWOOD
FRAMES - TO CLIENT'S
CHOICE.

PROPOSED ELEVATIONS - 1:100



SCALE BAR - 1:100

REAR EXTENSION.

89 SWAKELEY'S DRIVE,
ICKENHAM, UB10 8QG.

MR B. MITCHELL

SCALE 1:100

DRG: 3105/4

M. BURNARD.

TEL: 01436 115850

A3