


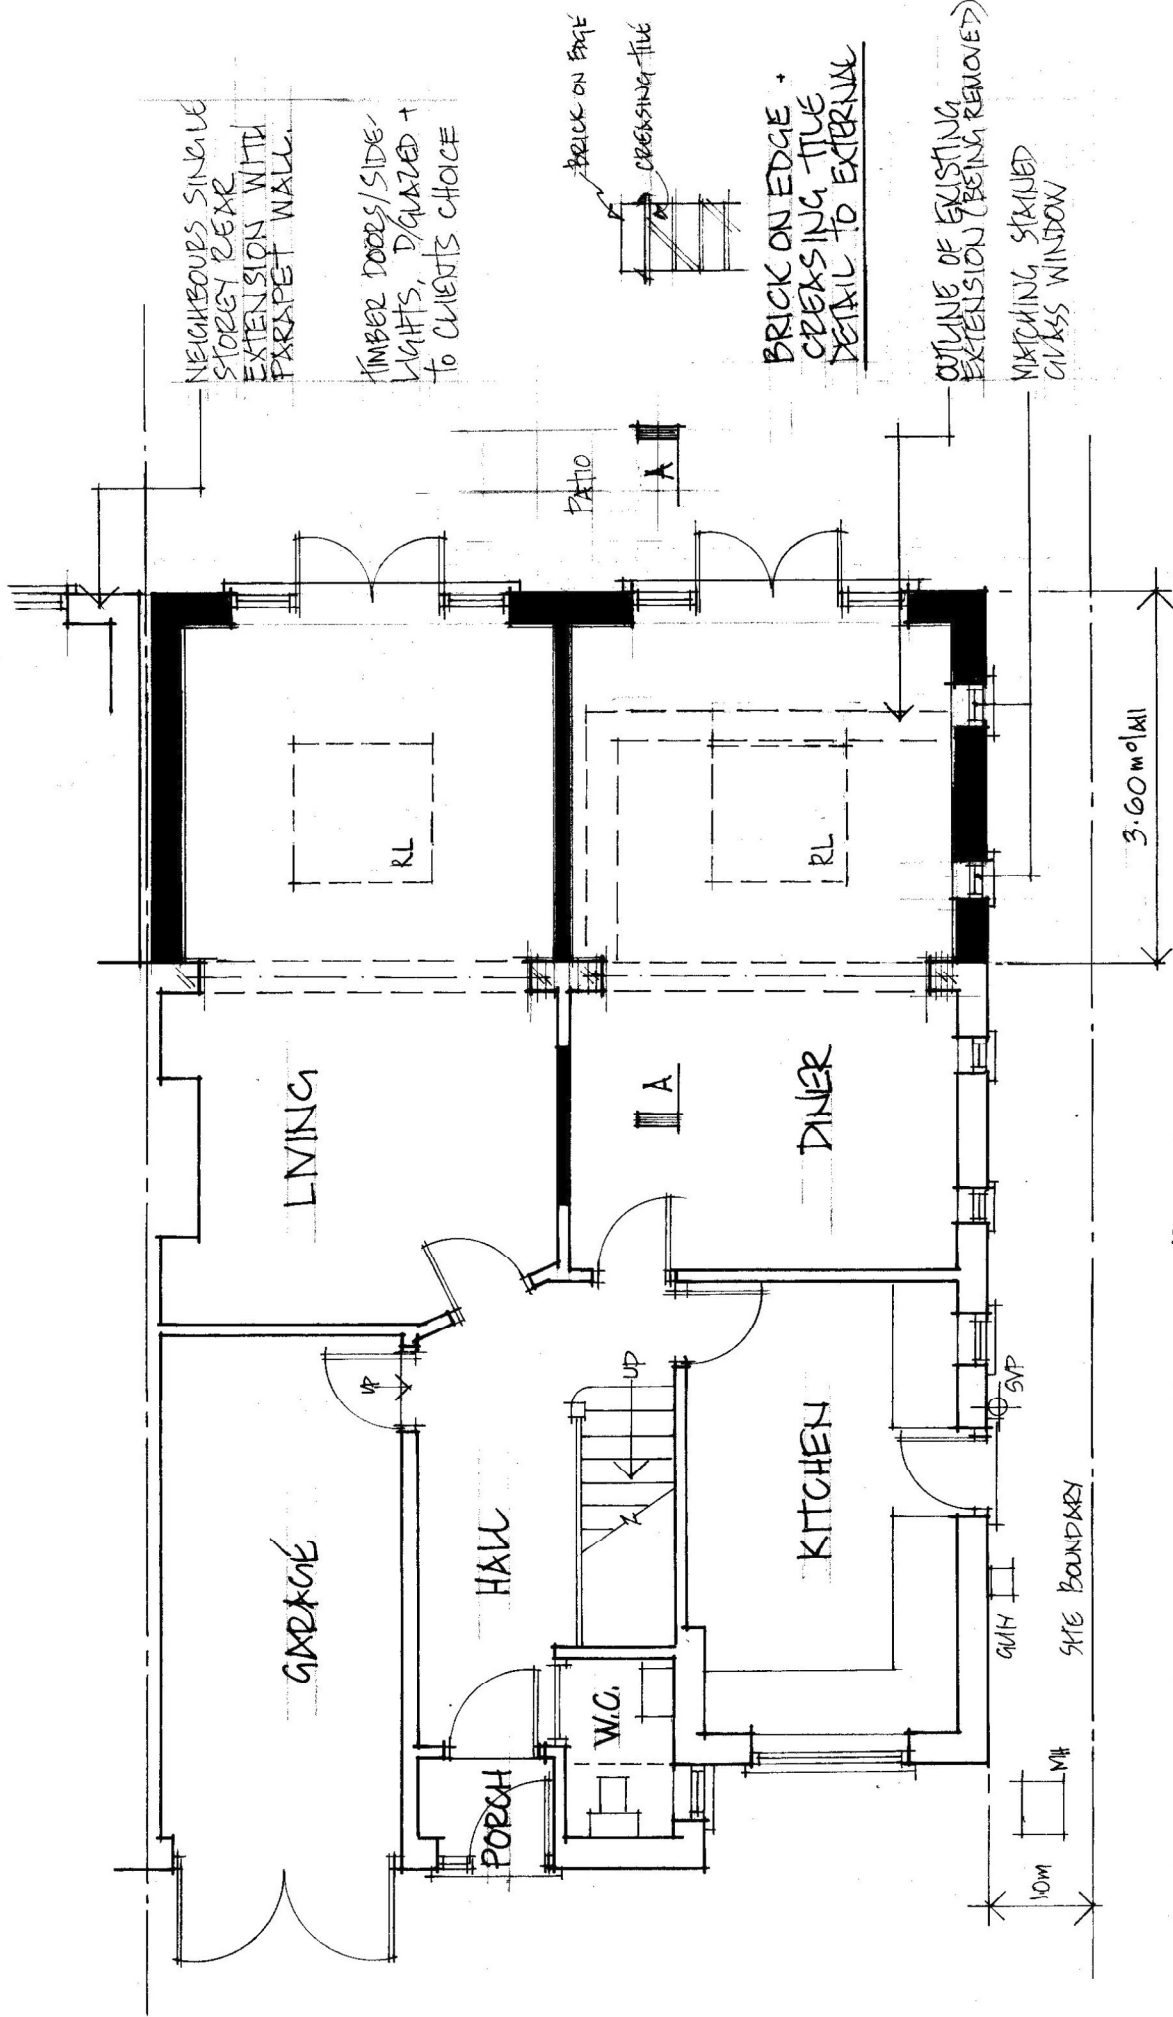

PROPOSED GROUND FLOOR PLAN - 1:50



SCALE BAR - 1:50

REAR EXTENSION 89 SWAKELEYS DRIVE, ICKENHAM, UB10 8QY.	MR B. MITCHEW	M. BURNAND
	SCALE - 1:50	
	DRG: 3105/2 A	TEL: 07436 115850

AS