



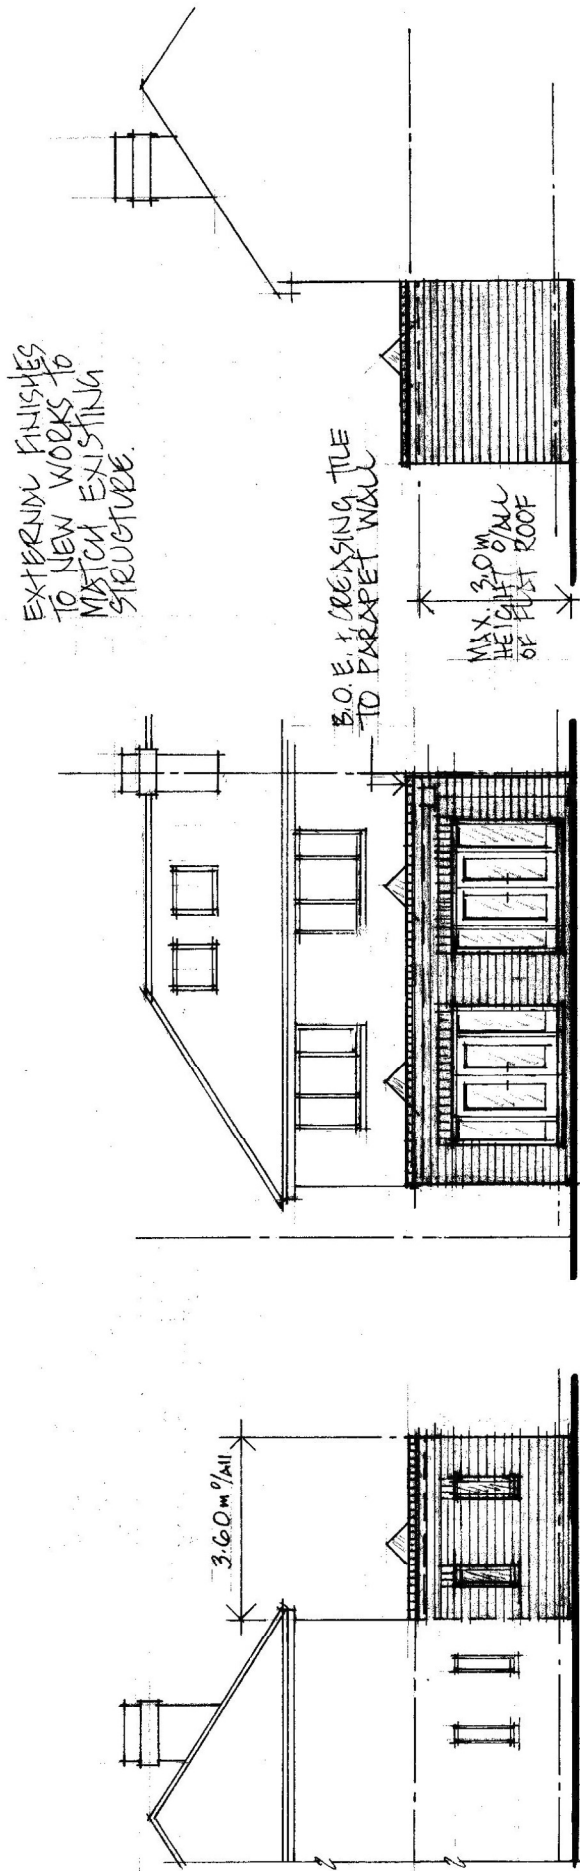

SIDE - 1:100

REAR - 1:100

SIDE - 1:100

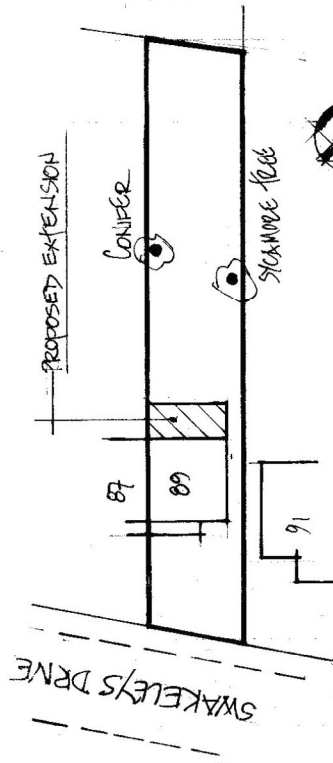

BLOCK PLAN - 1:500

PROPOSED ELEVATIONS - 1:100



SAME BAR - 1:100

NEW DOORS, SIDE-LIGHTS
ALL TO BE:
3/4 IN HARDWOOD
FRAMES - TO CLIENT'S
CHOICE.

REAR EXTENSION.

89 SWAKELEY'S DRIVE,
LOCKENHAM, UB10 8QQ.

MR B. MITCHELL

SCALE 1:100

DRG: 3105/4 A

M. BURNAND.

TEL: 07436 115850

A3