






Proposed Front

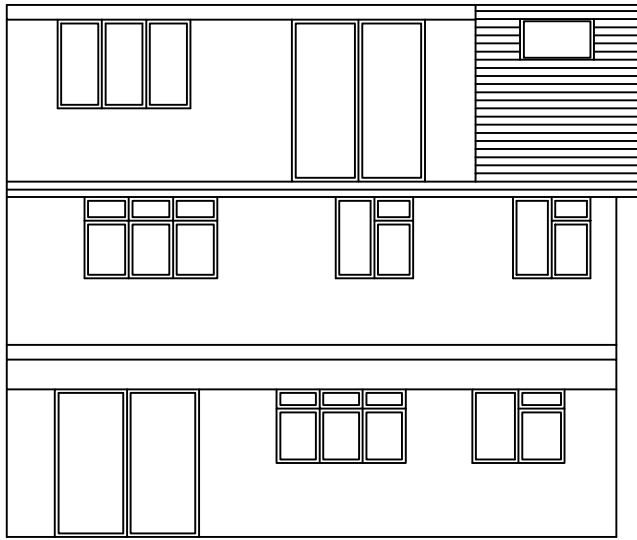


Proposed Rear

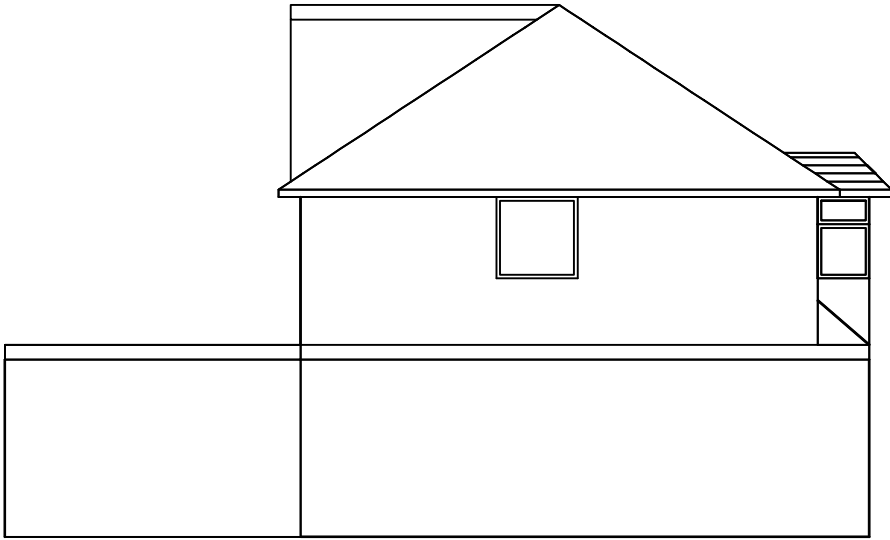


Proposed Left

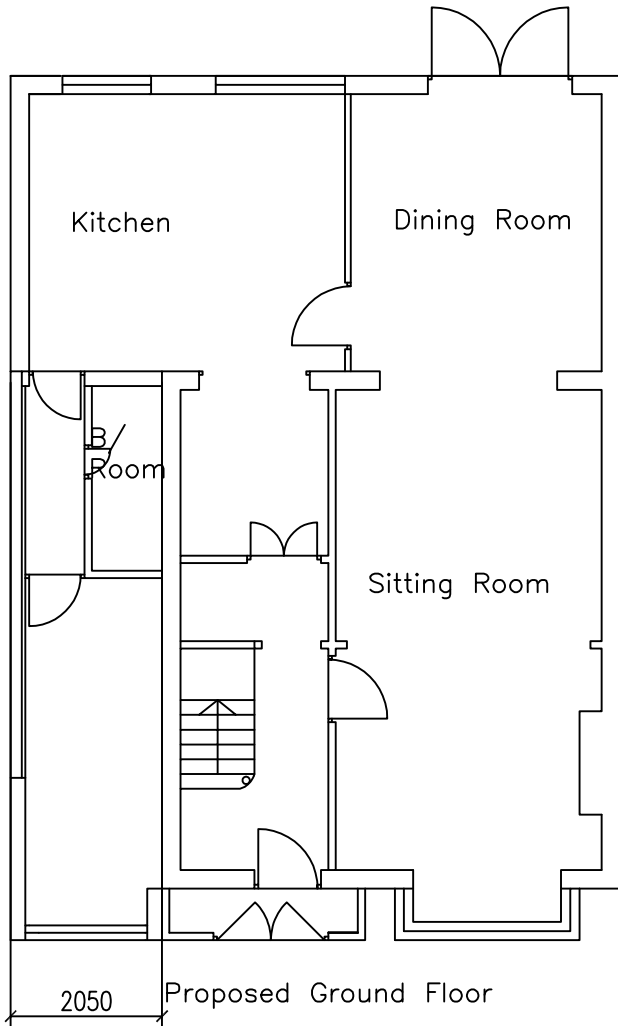


Proposed Ground Floor

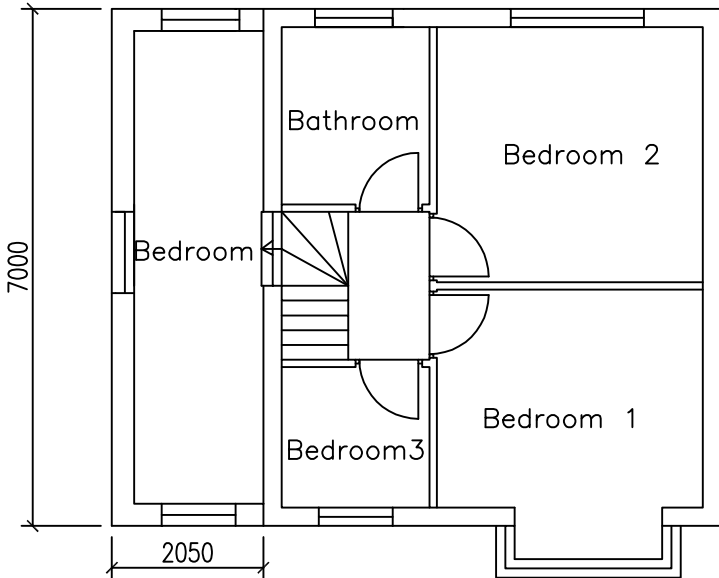

Proposed First Floor

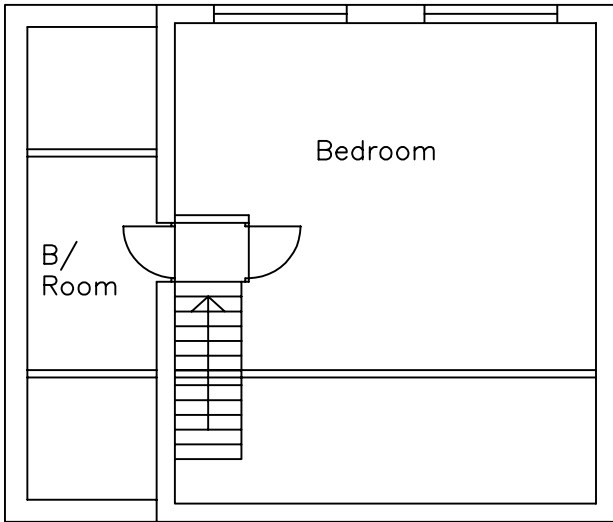

Proposed Loft

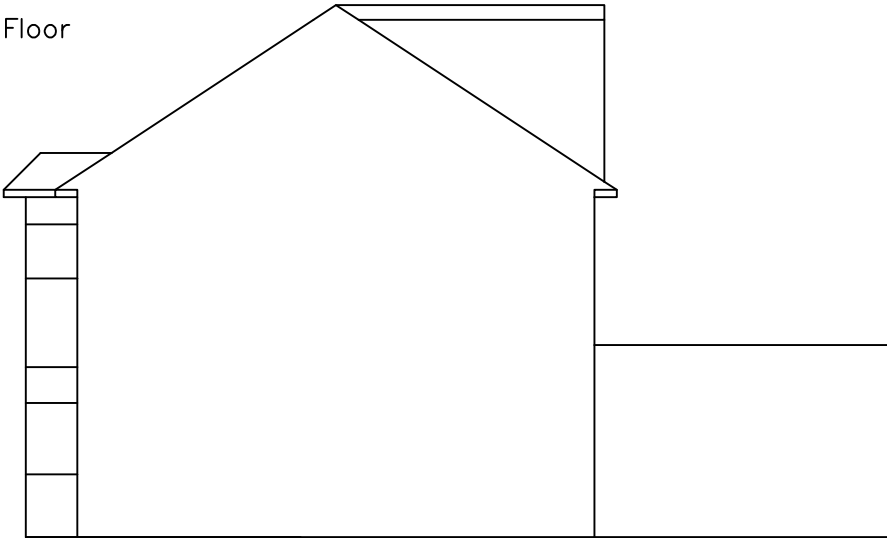

Proposed Right



A	Issued for Approval	MOF	05/02/16
Issue	Notes	Drawn	Date
Planfast & Co 21 Heatherden Green, Iver Heath, Bucks, SL0 0PY Tel: 07957204141 Email: enquiries@planfast.co.uk Client Mr. Porter 8 Charnwood Avenue Uxbridge UB10 0HX Drawing Title 1b Proposed.			
Scale 1:100@A3	Date 23/03/16	Checked MOF	Drawn By MOF
Drawing Number 2016/1B			Revision A