




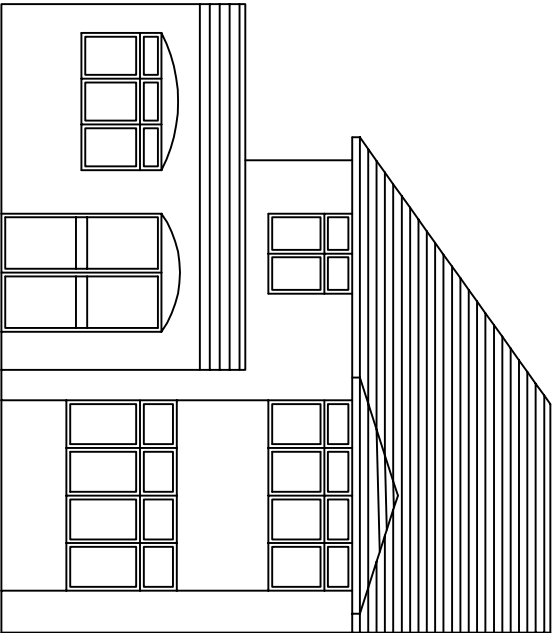


Existing Front

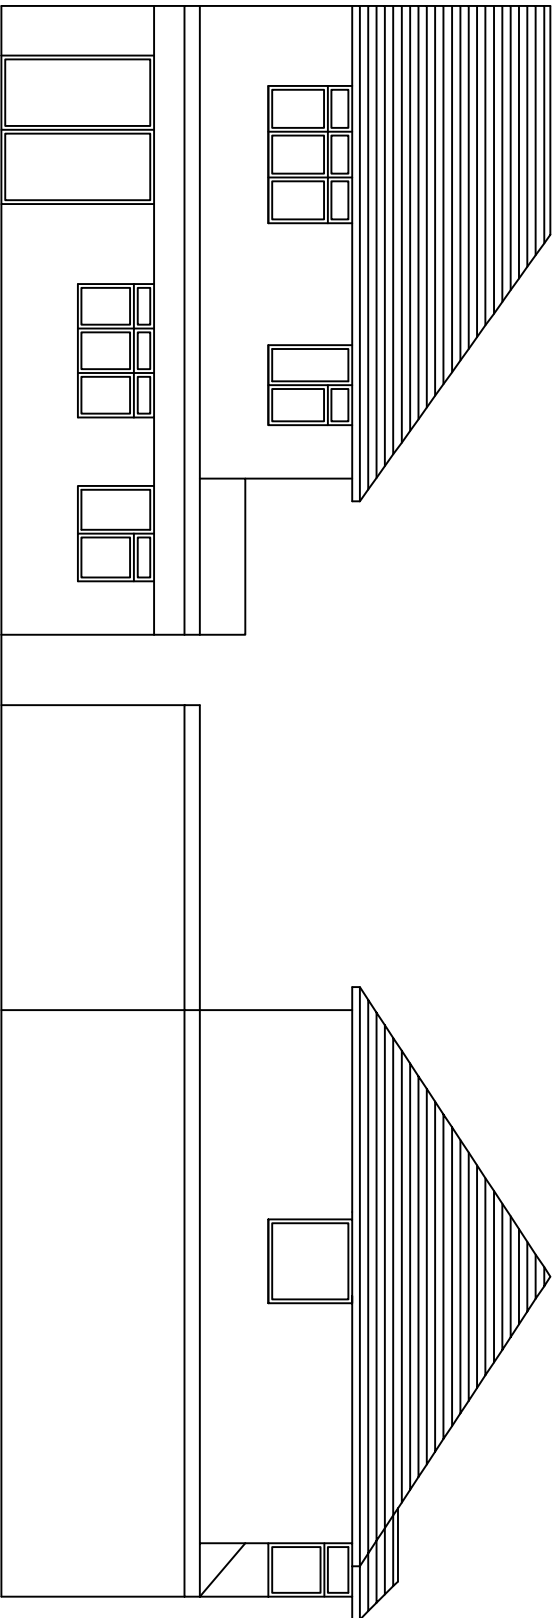


Existing Rear

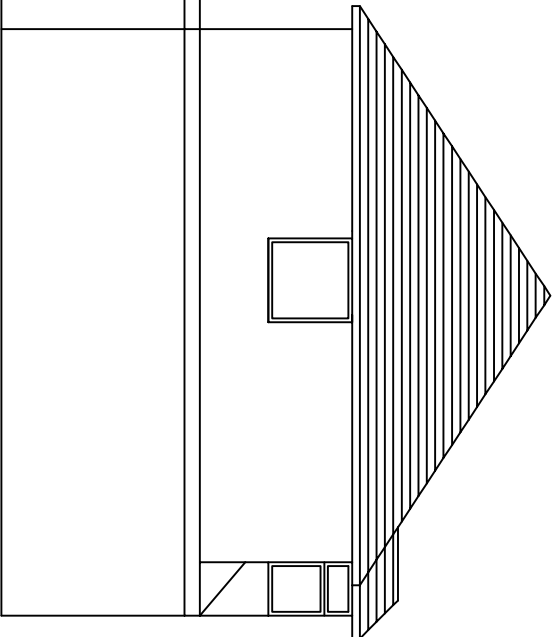


Existing Left

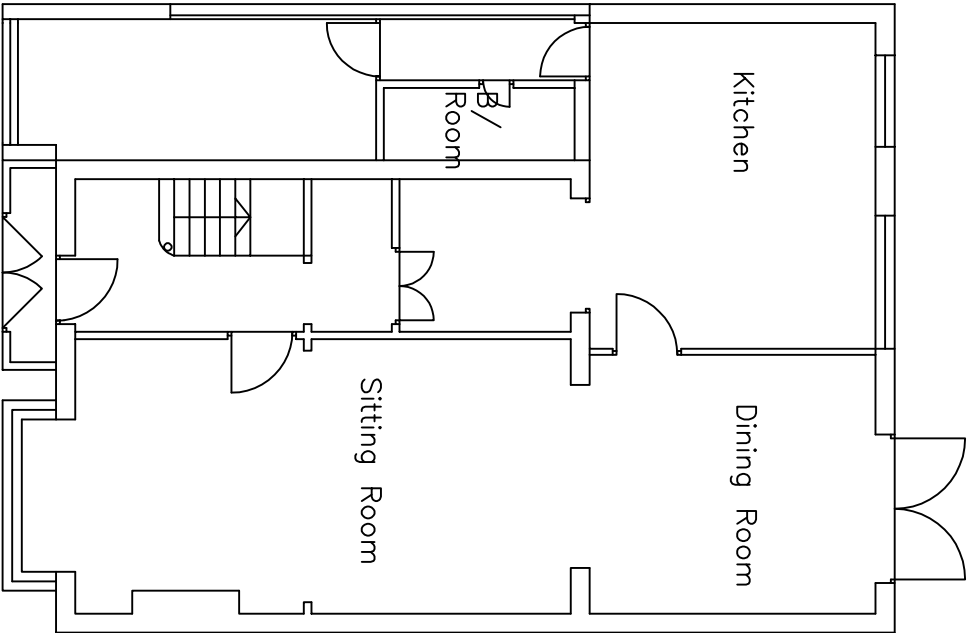

Existing Ground Floor

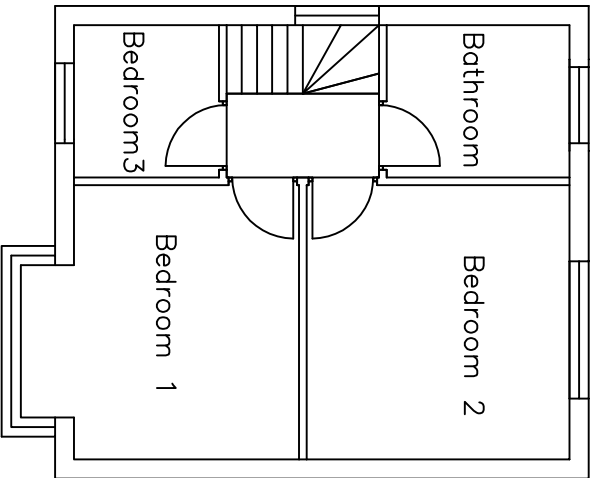

Existing First Floor

 

Existing Loft



A	Issued for Approval	MOF	05/02/16
Issue	Notes	Drawn	Date

...

Planfast & Co

21 Heatherden Green, Iwer Heath, Bucks, SL0 0PY
Tel: 07957204141 Email: enquiries@planfast.co.uk

Client
Mr. Porter
8 Charmwood Avenue
Uxbridge
UB10 0HX

Drawing Title
1a Existing

Scale	Date	Checked	Drawn By
1:100@A3	23/03/16	MOF	MOF

Drawing Number	Revision
2016/1A	A