


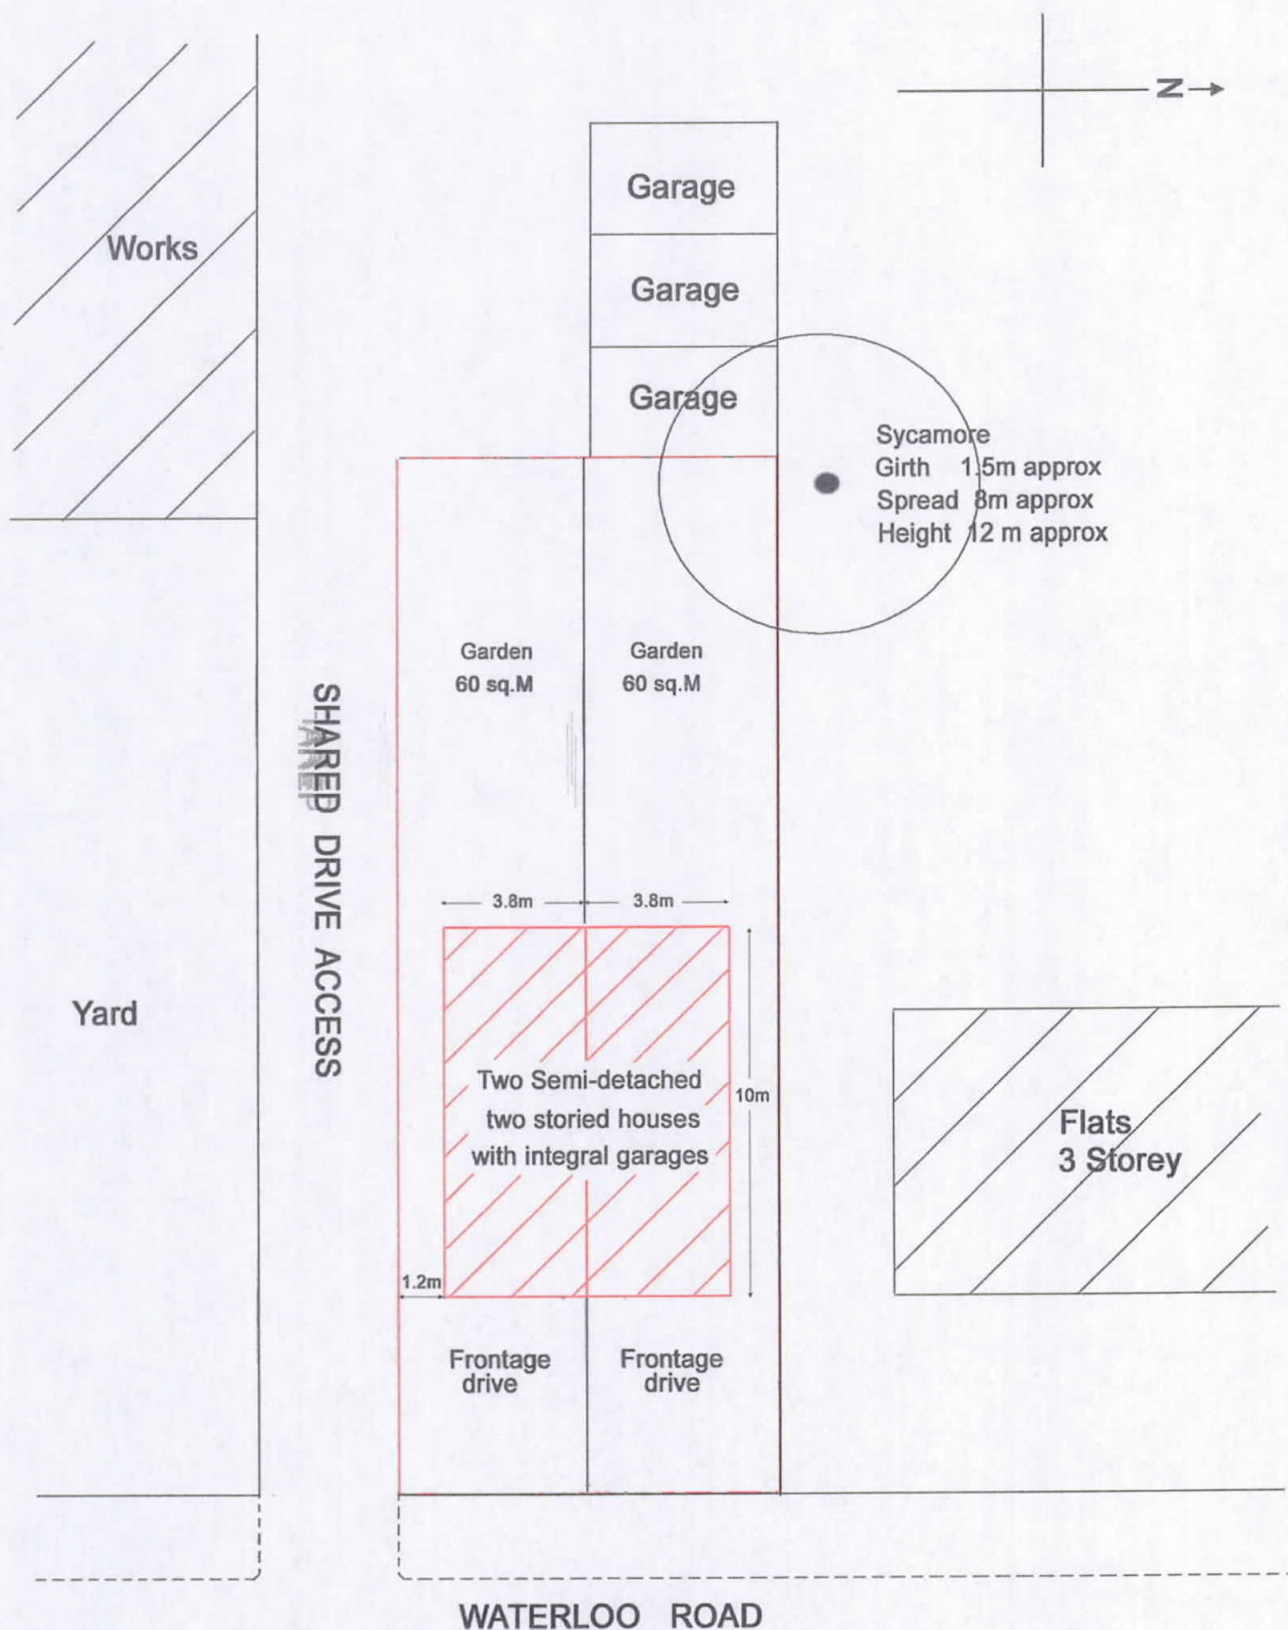

Scale 1:200 on A4 paper

Block plan of proposed redevelopment of

Old (Mission) Hall, 44 Waterloo Road, Uxbridge UB2 2QX

Proposed residential property and site boundary outlined in red
January 2015 (F.Murphy)

Drawing 2