Scale Bar

0 1 2 3 4 5 10

Notes:

Grid coordinates are based on an OS GNSS system on a plane grid with a scale factor of 1.0000.

Site was heavily overgrown at time of survey given limited access in a number of areas. A site verification should be undertaken once clearance has taken place.

INDICATIVE

Sheet Layout

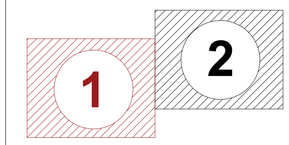

Rev. Suffix	Date	Initial	Revision Details

Surveyor	LH	Verified By	LH	CAD Operator	EG	Approved By	AL	Date	16.11.23

Levelling GNSS Datum OSGB36

To an OS GNSS Datum

Client

Mcdonald Architects

Location

Ashby Farm, Ducks Hill Road, Northwood, Middlesex

Drawing Title

Out Building
Floor Plans - Sheet 1 of 2

Job No. 2310018	Old Job No.
Drawing Number MA/2310018/O1	Revision Suffix
Scale 1:100m (A1)	Date November 2023

CD SURVEYS LTD
LAND, BUILDING & SITE ENGINEERING
PENTIRE - STABLE 1
FORDBRIDGE ROAD,
SUNBURY-ON-THAMES
MIDDLESEX, TW16 6AX
Tel (01932) 761196
Fax (01932) 786419
Email: mail@cdsurveys.com
Visit us at: www.cdsurveys.com

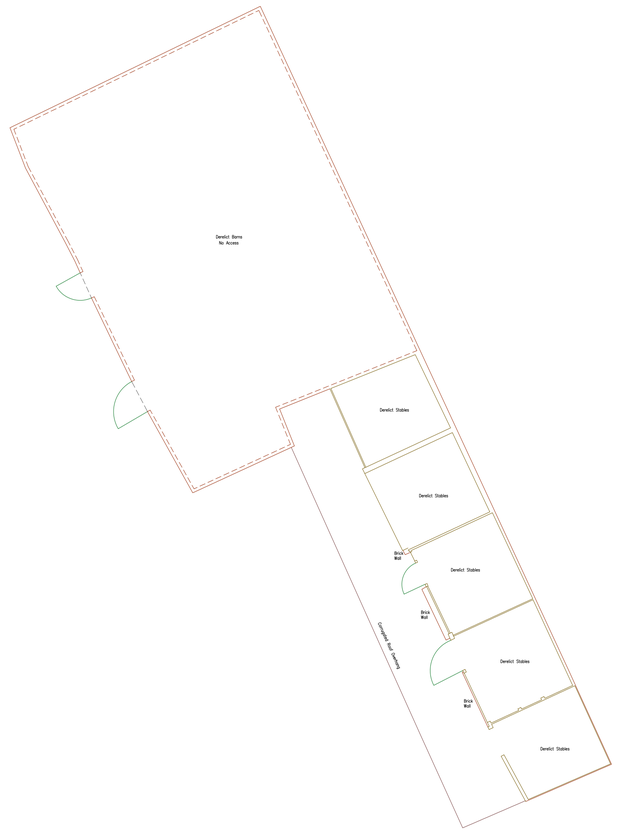

Scale Bar

0 1 2 3 4 5 10

Notes:

Grid coordinates are based on an OS GNSS system on a plane grid with a scale factor of 1.0000.

Site was heavily overgrown at time of survey given limited access in a number of areas. A site verification should be undertaken once clearance has taken place.

INDICATIVE

Sheet Layout

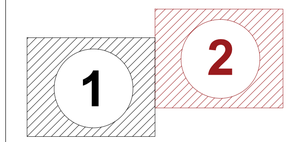

Rev. Suffix	Date	Initial	Revision Details

Surveyor	LH	Verified By	LH	CAD Operator	EG	Approved By	AL	Date	16.11.23

Levelling GNSS Datum OSGB36

To an OS GNSS Datum

Client

Mcdonald Architects

Location

Ashby Farm, Ducks Hill Road, Northwood, Middlesex

Drawing Title

Out Building
Floor Plans - Sheet 2 of 2

Job No. 2310018	Old Job No.
Drawing Number MA/2310018/O2	Revision Suffix
Scale 1:100m (A1)	Date November 2023

CD SURVEYS LTD
LAND, BUILDING & SITE ENGINEERING
PENTIRE - STABLE 1
FORDBRIDGE ROAD,
SUNBURY-ON-THAMES
MIDDLESEX, TW16 6AX
Tel (01932) 761196
Fax (01932) 786419
Email: mail@cdsurveys.com
Visit us at: www.cdsurveys.com