



FLOOR LEVEL SOUNDPROOFING DETAIL

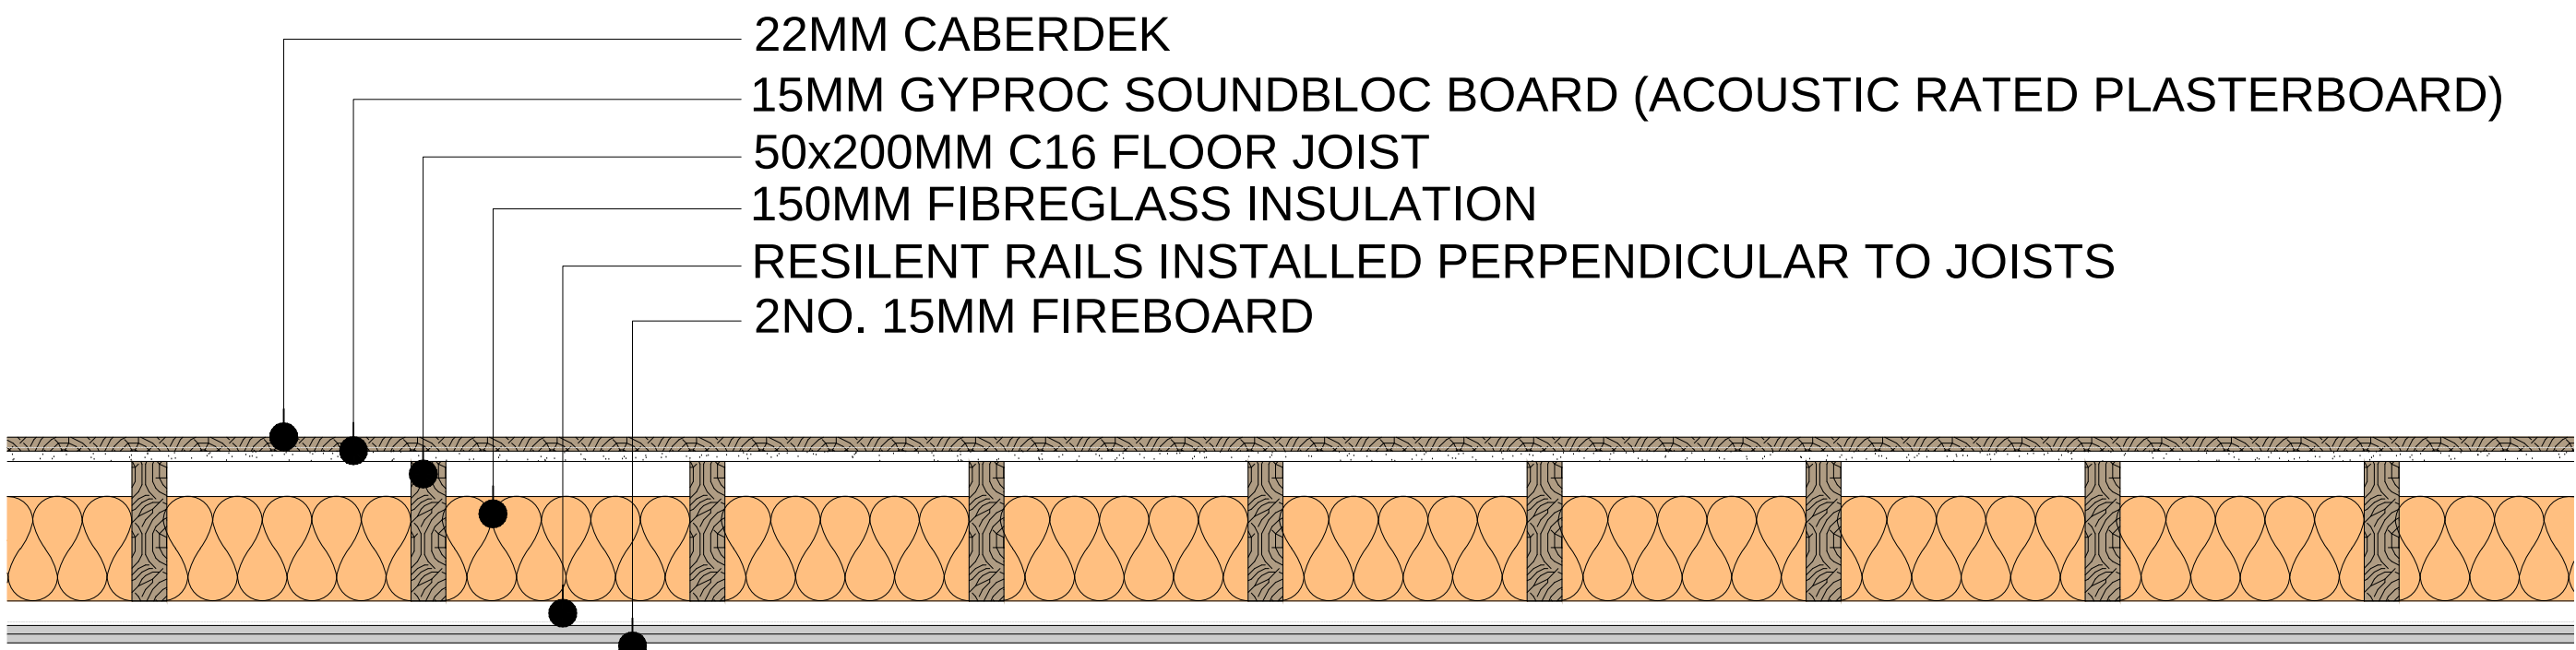

ALL TO ACHIEVE:
-60 MINUTES FIRE RESISTANCE
-43 RwdB sound insulation

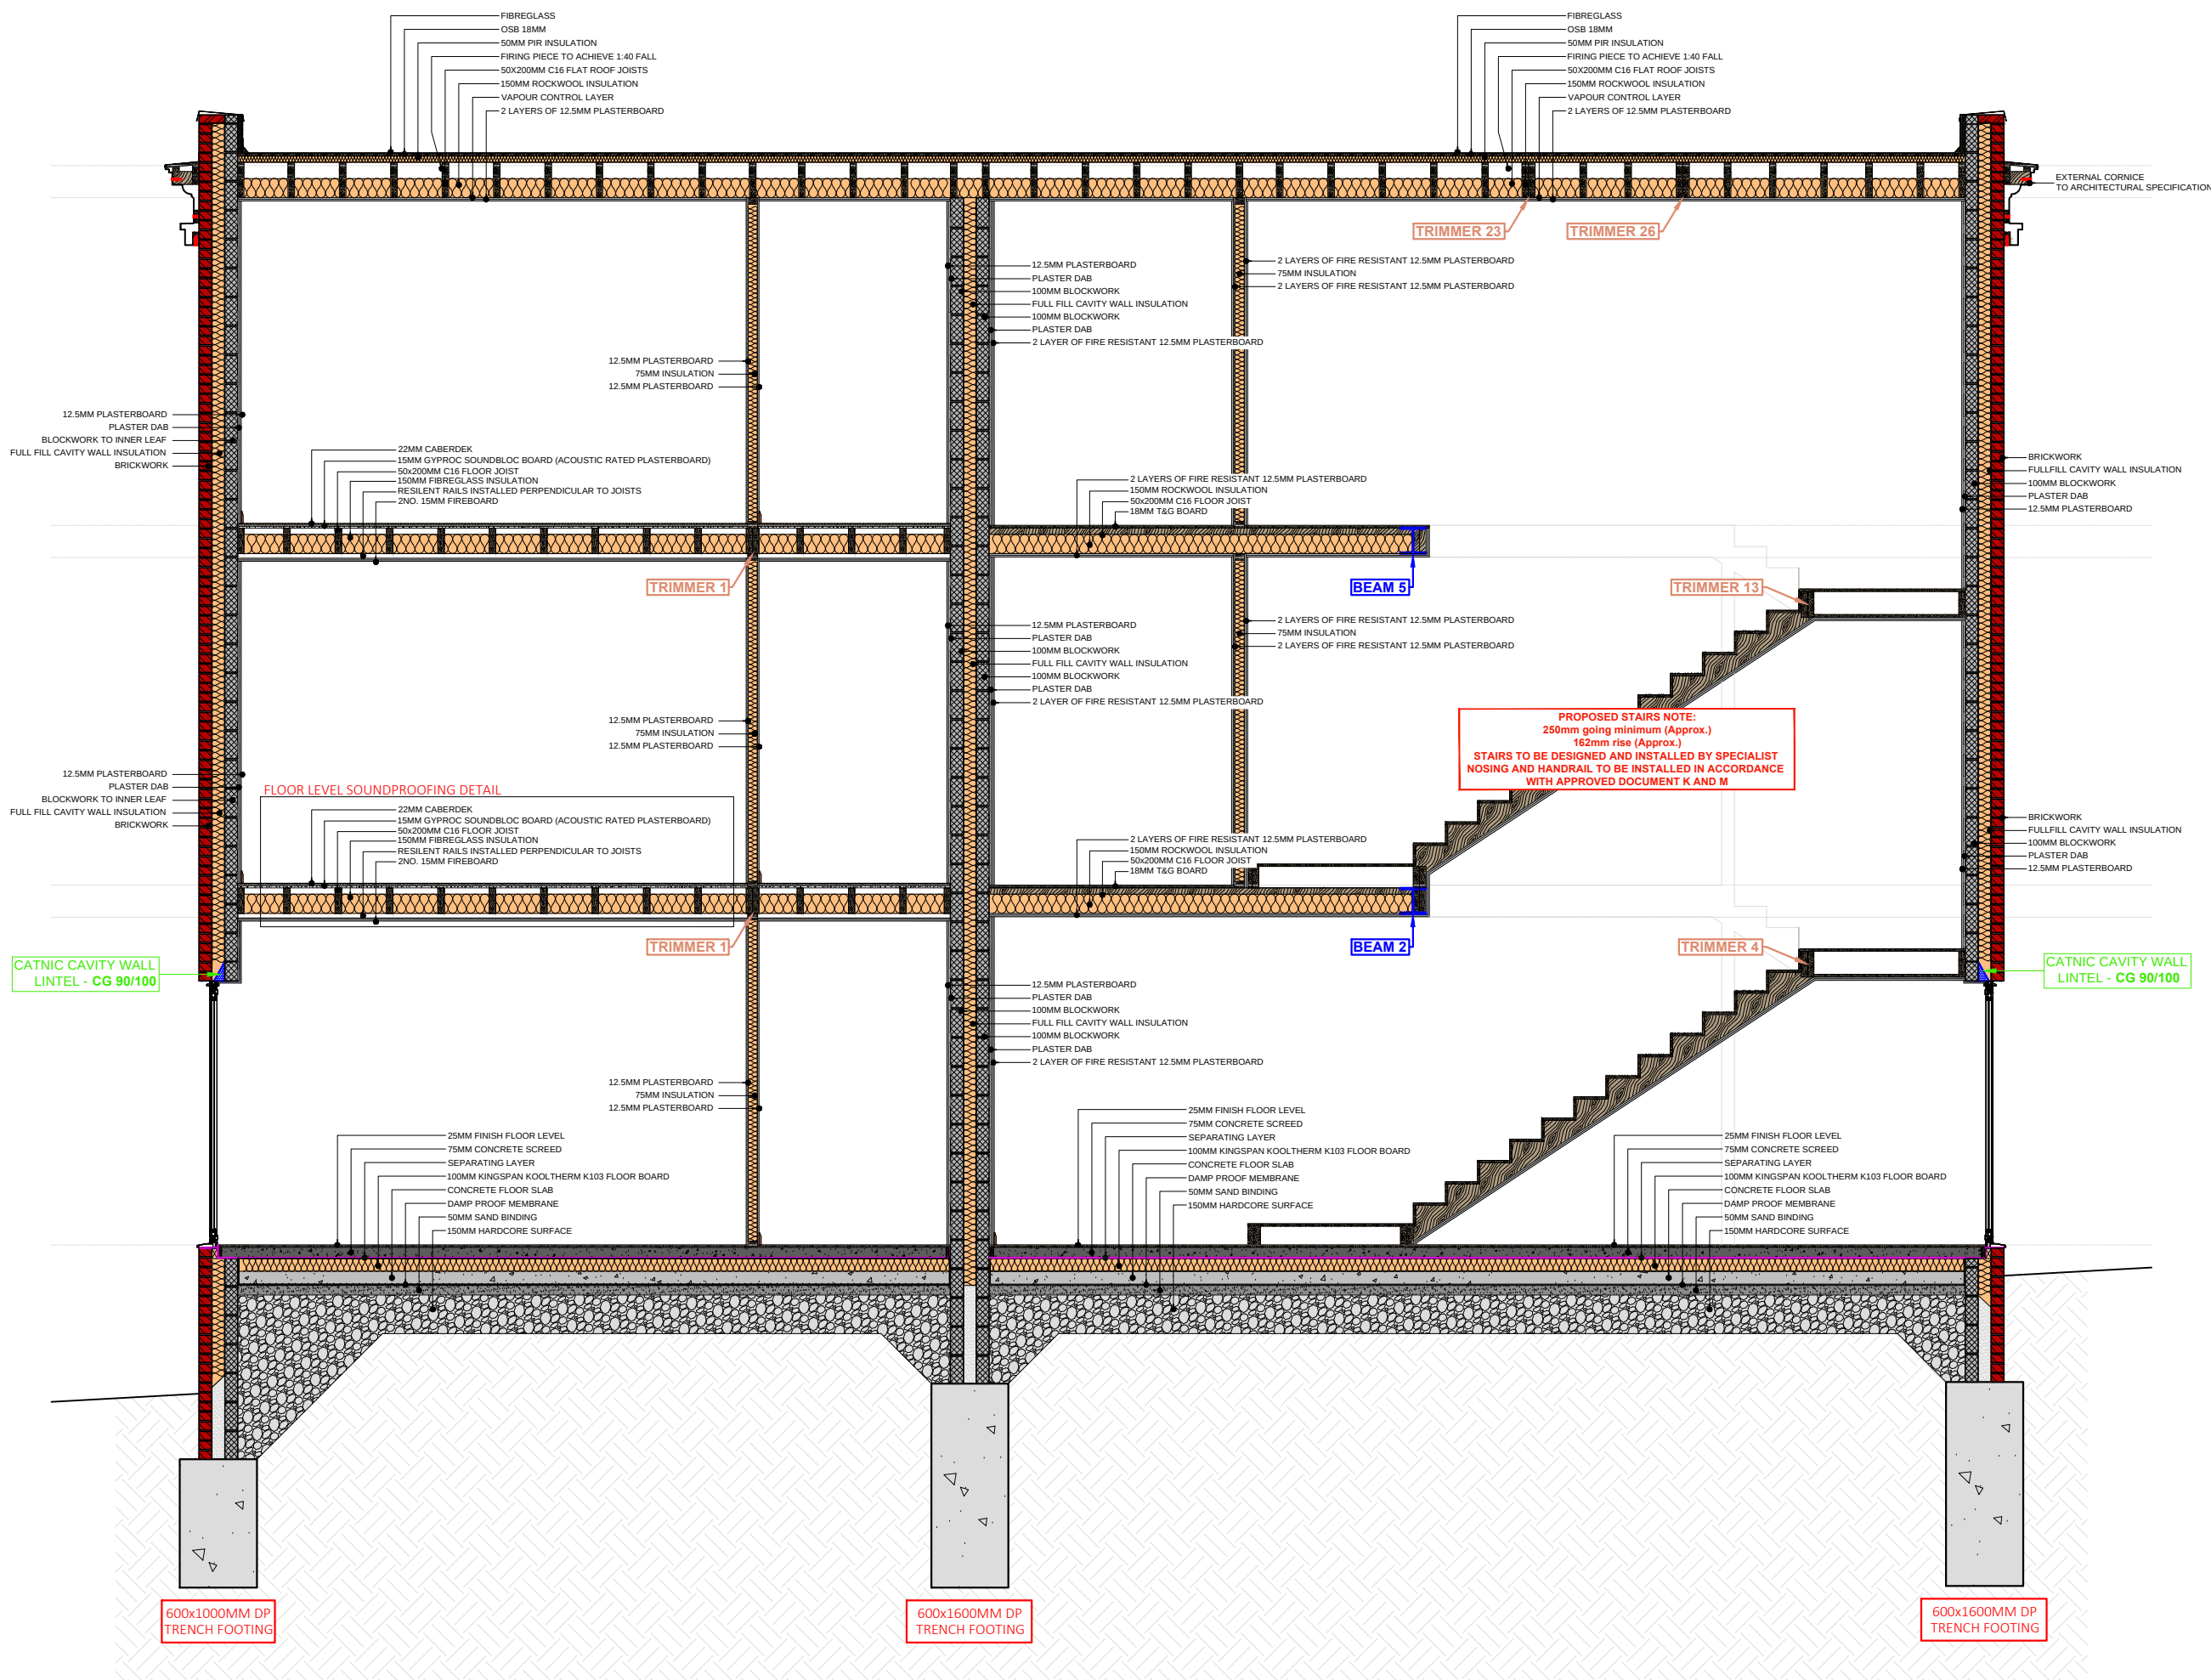

NOT APPROVED FOR CONSTRUCTION

All measurements to be checked on site and not scaled from this drawing.
Any discrepancies to be reported to The White House Design LTD.
Party wall (etc) act 1997 to be agreed with adjoining neighbours prior to commencing.
All works to the satisfaction of local authority inspector.
No deviation from these drawing what so ever, unless agreed in writing withThe White House Design LTD.

DESCRIPTION

FLOOR LEVEL - SOUNDPROOFING DETAIL

THE WHITE HOUSE DESIGN LTD

SITE ADDRESS:

190 Joel Street
Pinner
HA5 2PF

REVISIONS

DATE: 30-06-2021	DRAWN BY: DM
SCALE: 1:10, 1:50 @ A1	CHECKED BY:
DRAWING TITLE: PLANNING	DRAWING NUMBER: DM/190/2021/A