



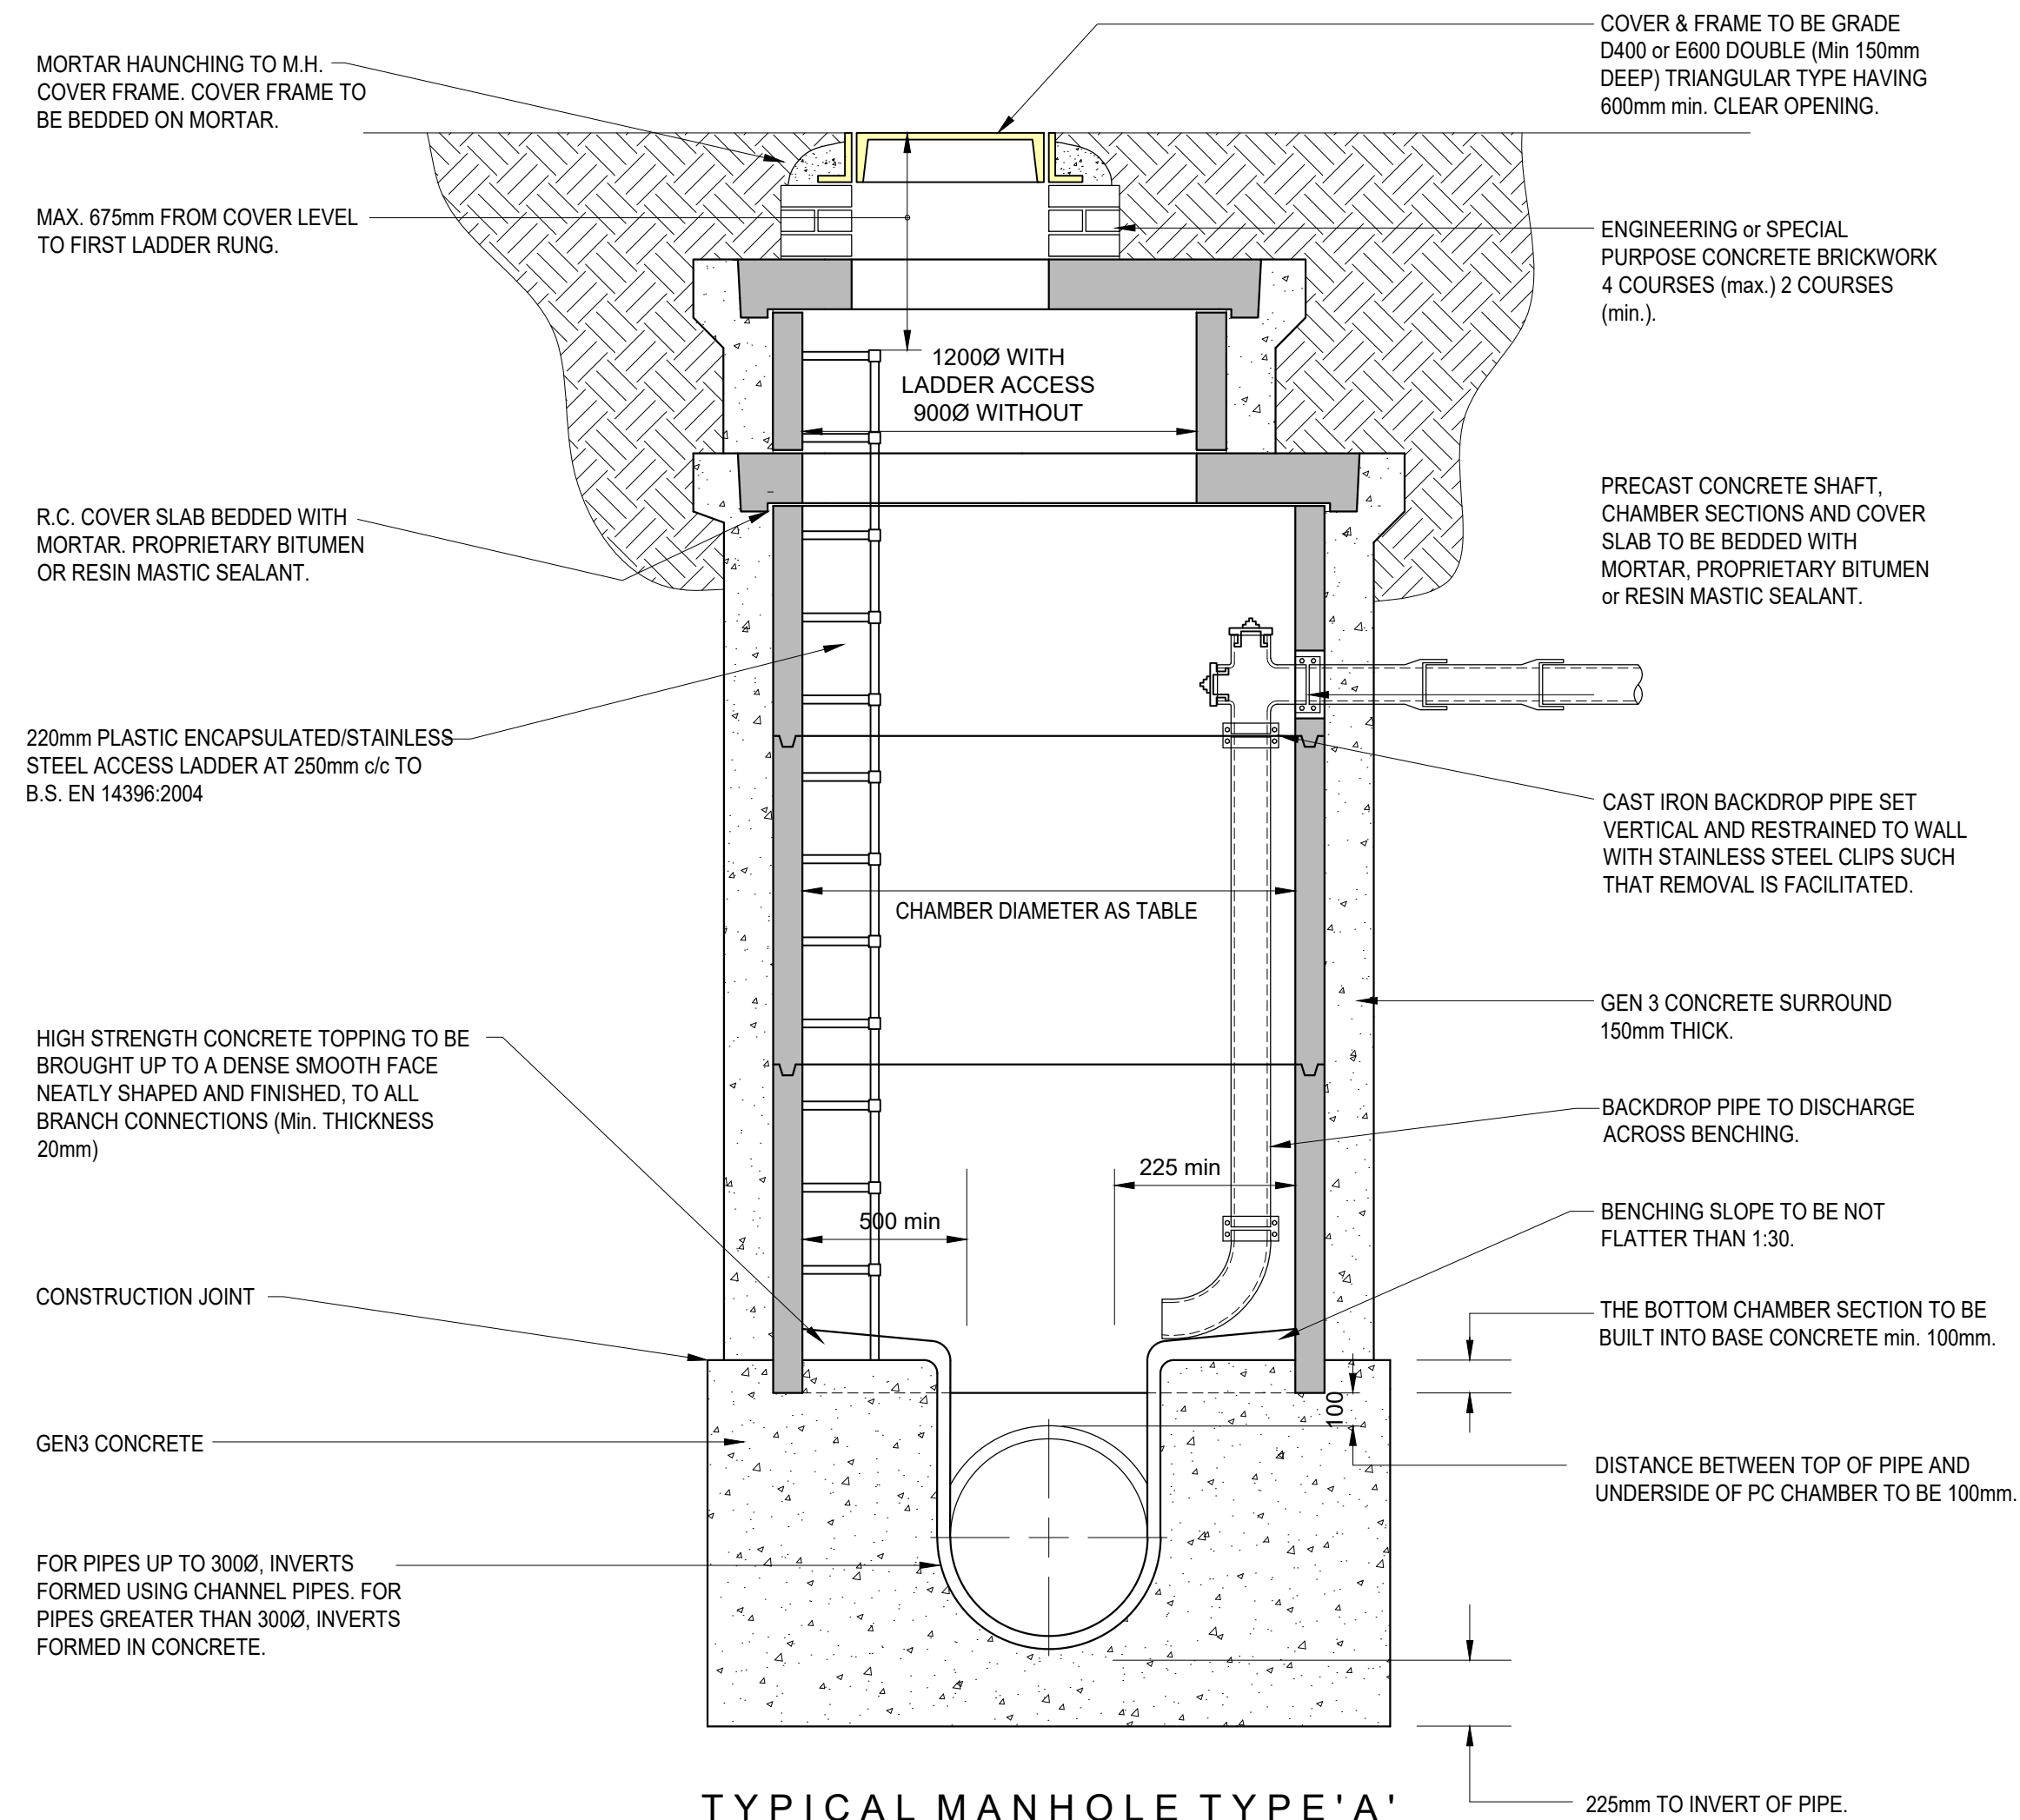



TYPICAL MANHOLE TYPE 'A'

DEPTH TO SOFFIT 3.0m TO 6.0m FROM COVER LEVEL
(INTERNAL BACKDROP ENTRY SHOWN WHERE APPLICABLE
EXTERNAL BACKDROP AS SEPERATE DETAIL SHOWN BELOW)

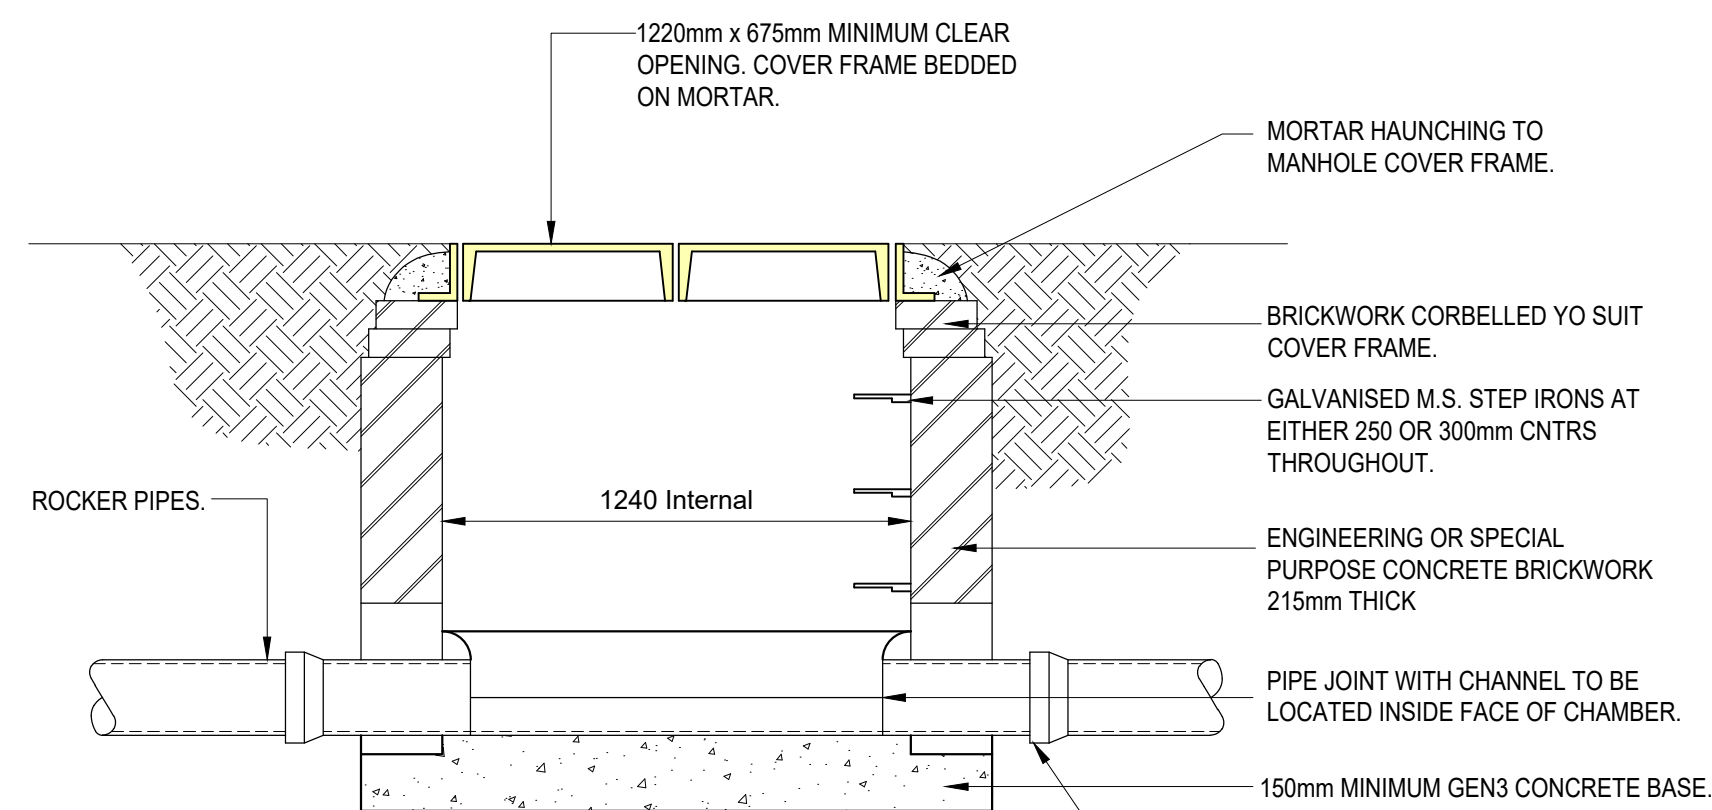

TYPICAL MANHOLE TYPE 'C'



DEPTH TO SOFFIT UP TO 1.45m FROM COVER LEVEL
(MANHOLE CONSTRUCTED TO B.S. 8301).

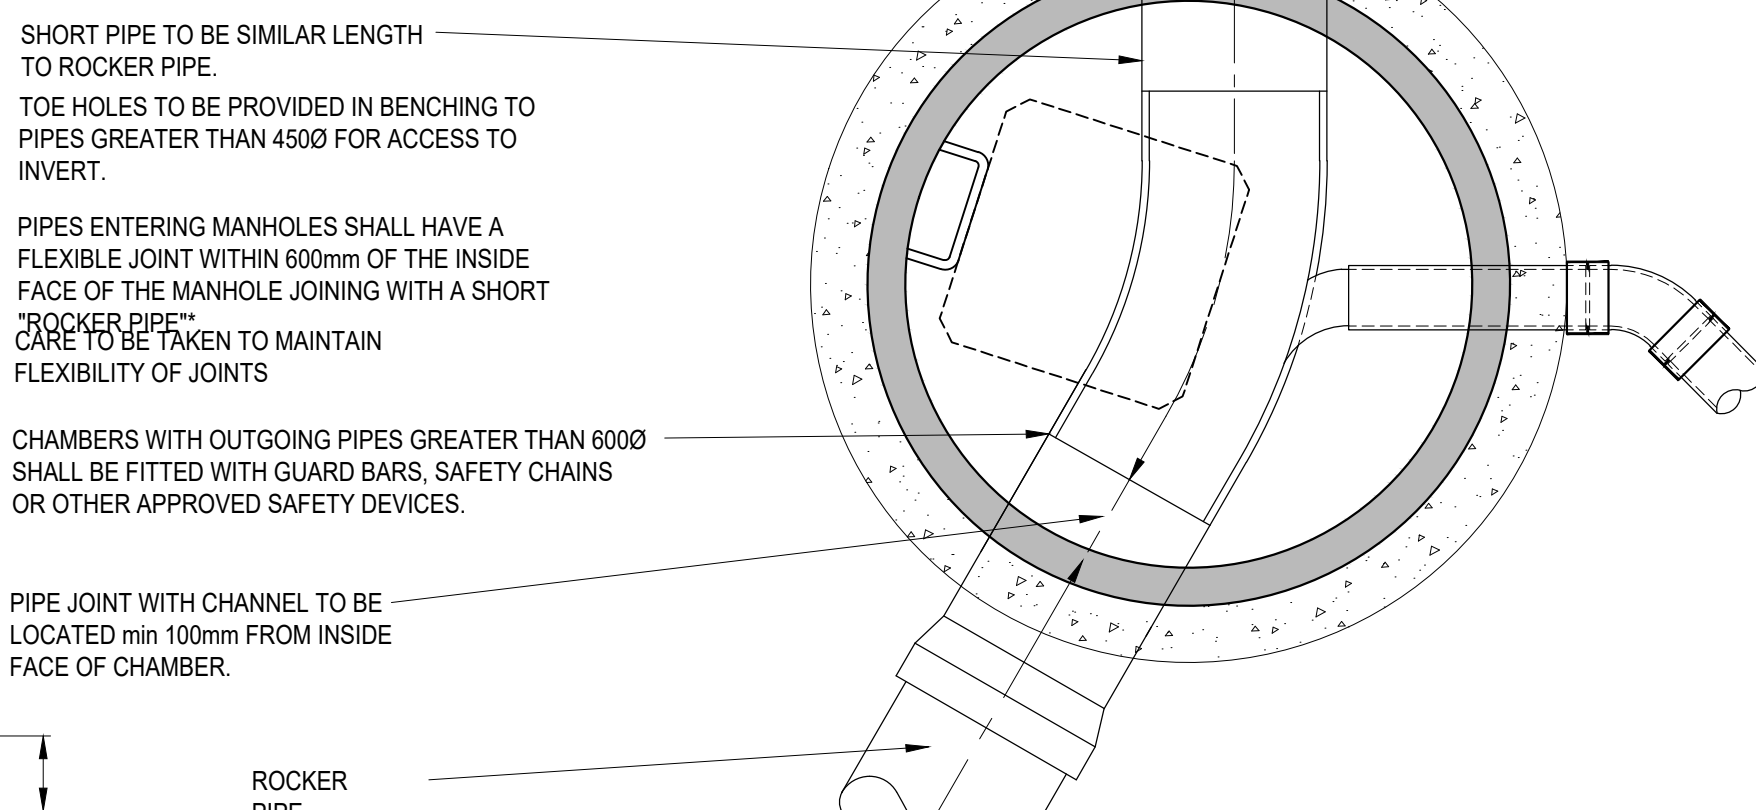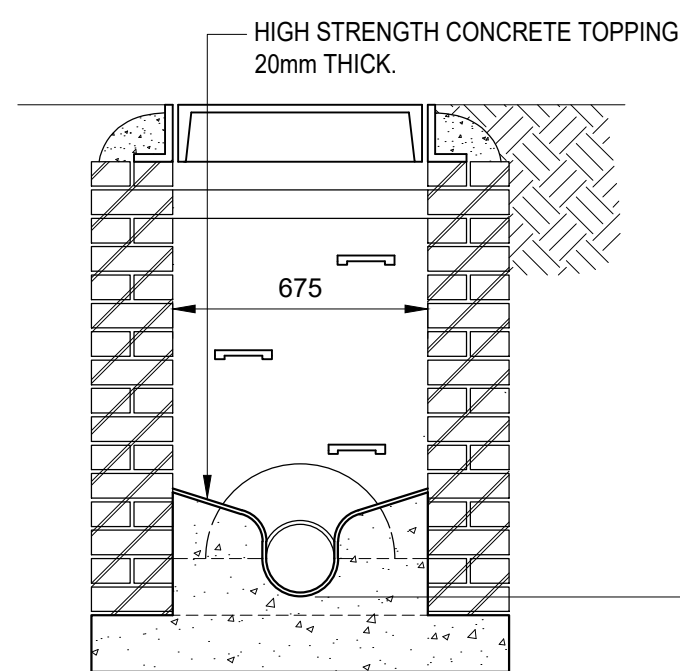


DIAMETER OF LARGEST PIPE IN MANHOLE (mm)	CHAMBER SECTION DIAMETER (mm)
Less than 375mm	1200
375 - 700mm	1500
750 - 900mm	1800
900 - ABOVE	T.B.C.

TYPICAL MANHOLE TYPE 'B'

DEPTH TO SOFFIT 1.45m TO 3m FROM COVER LEVEL

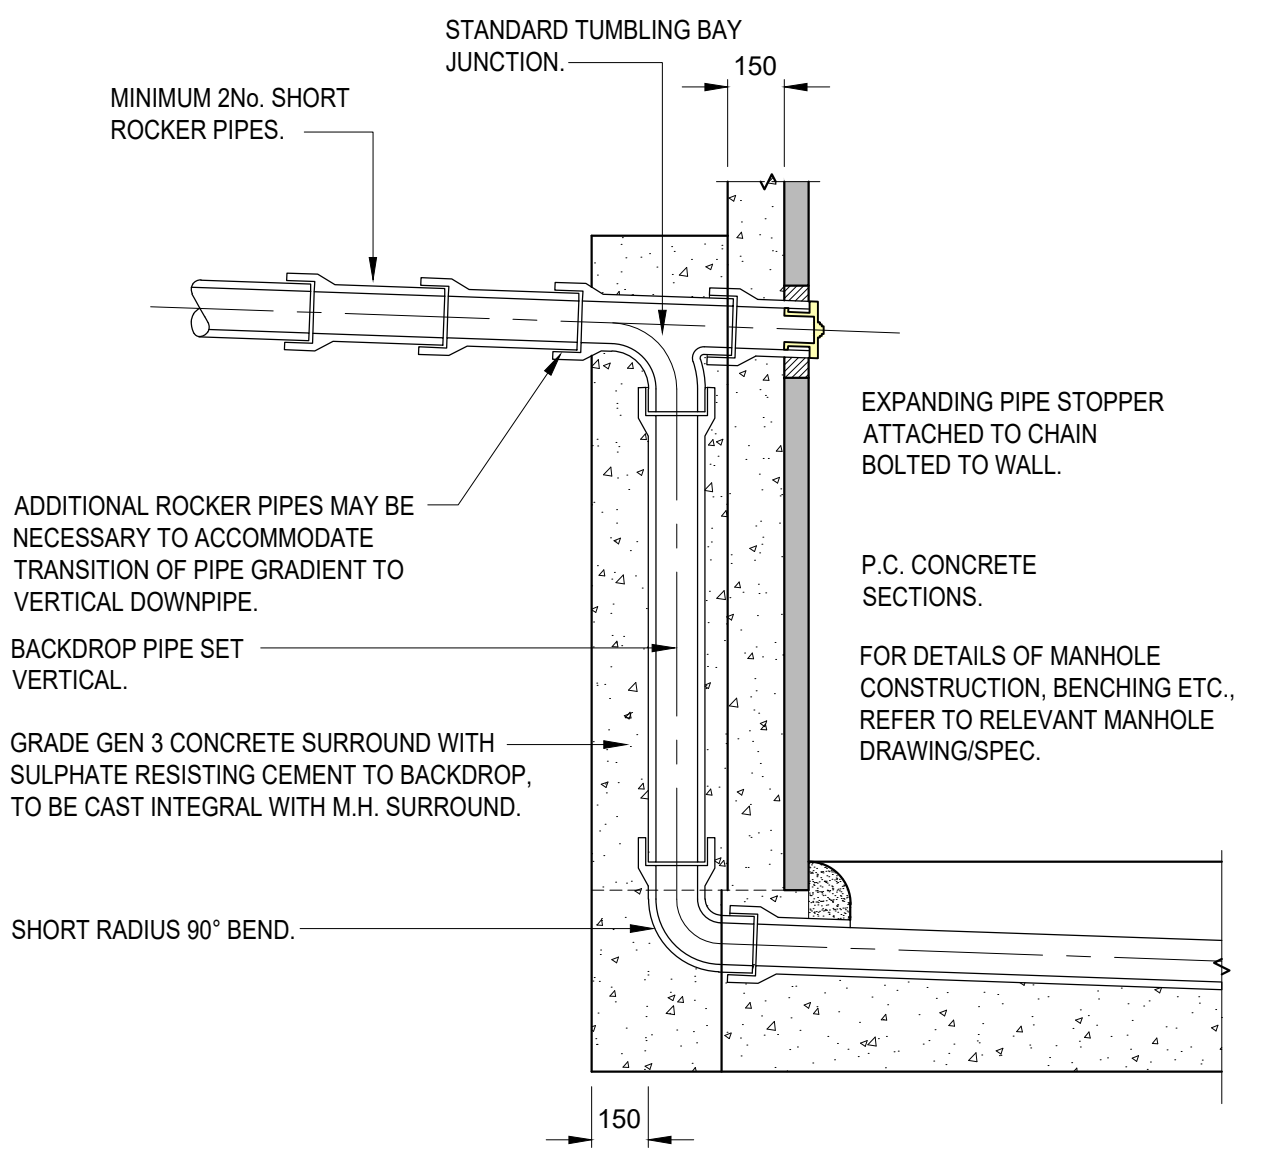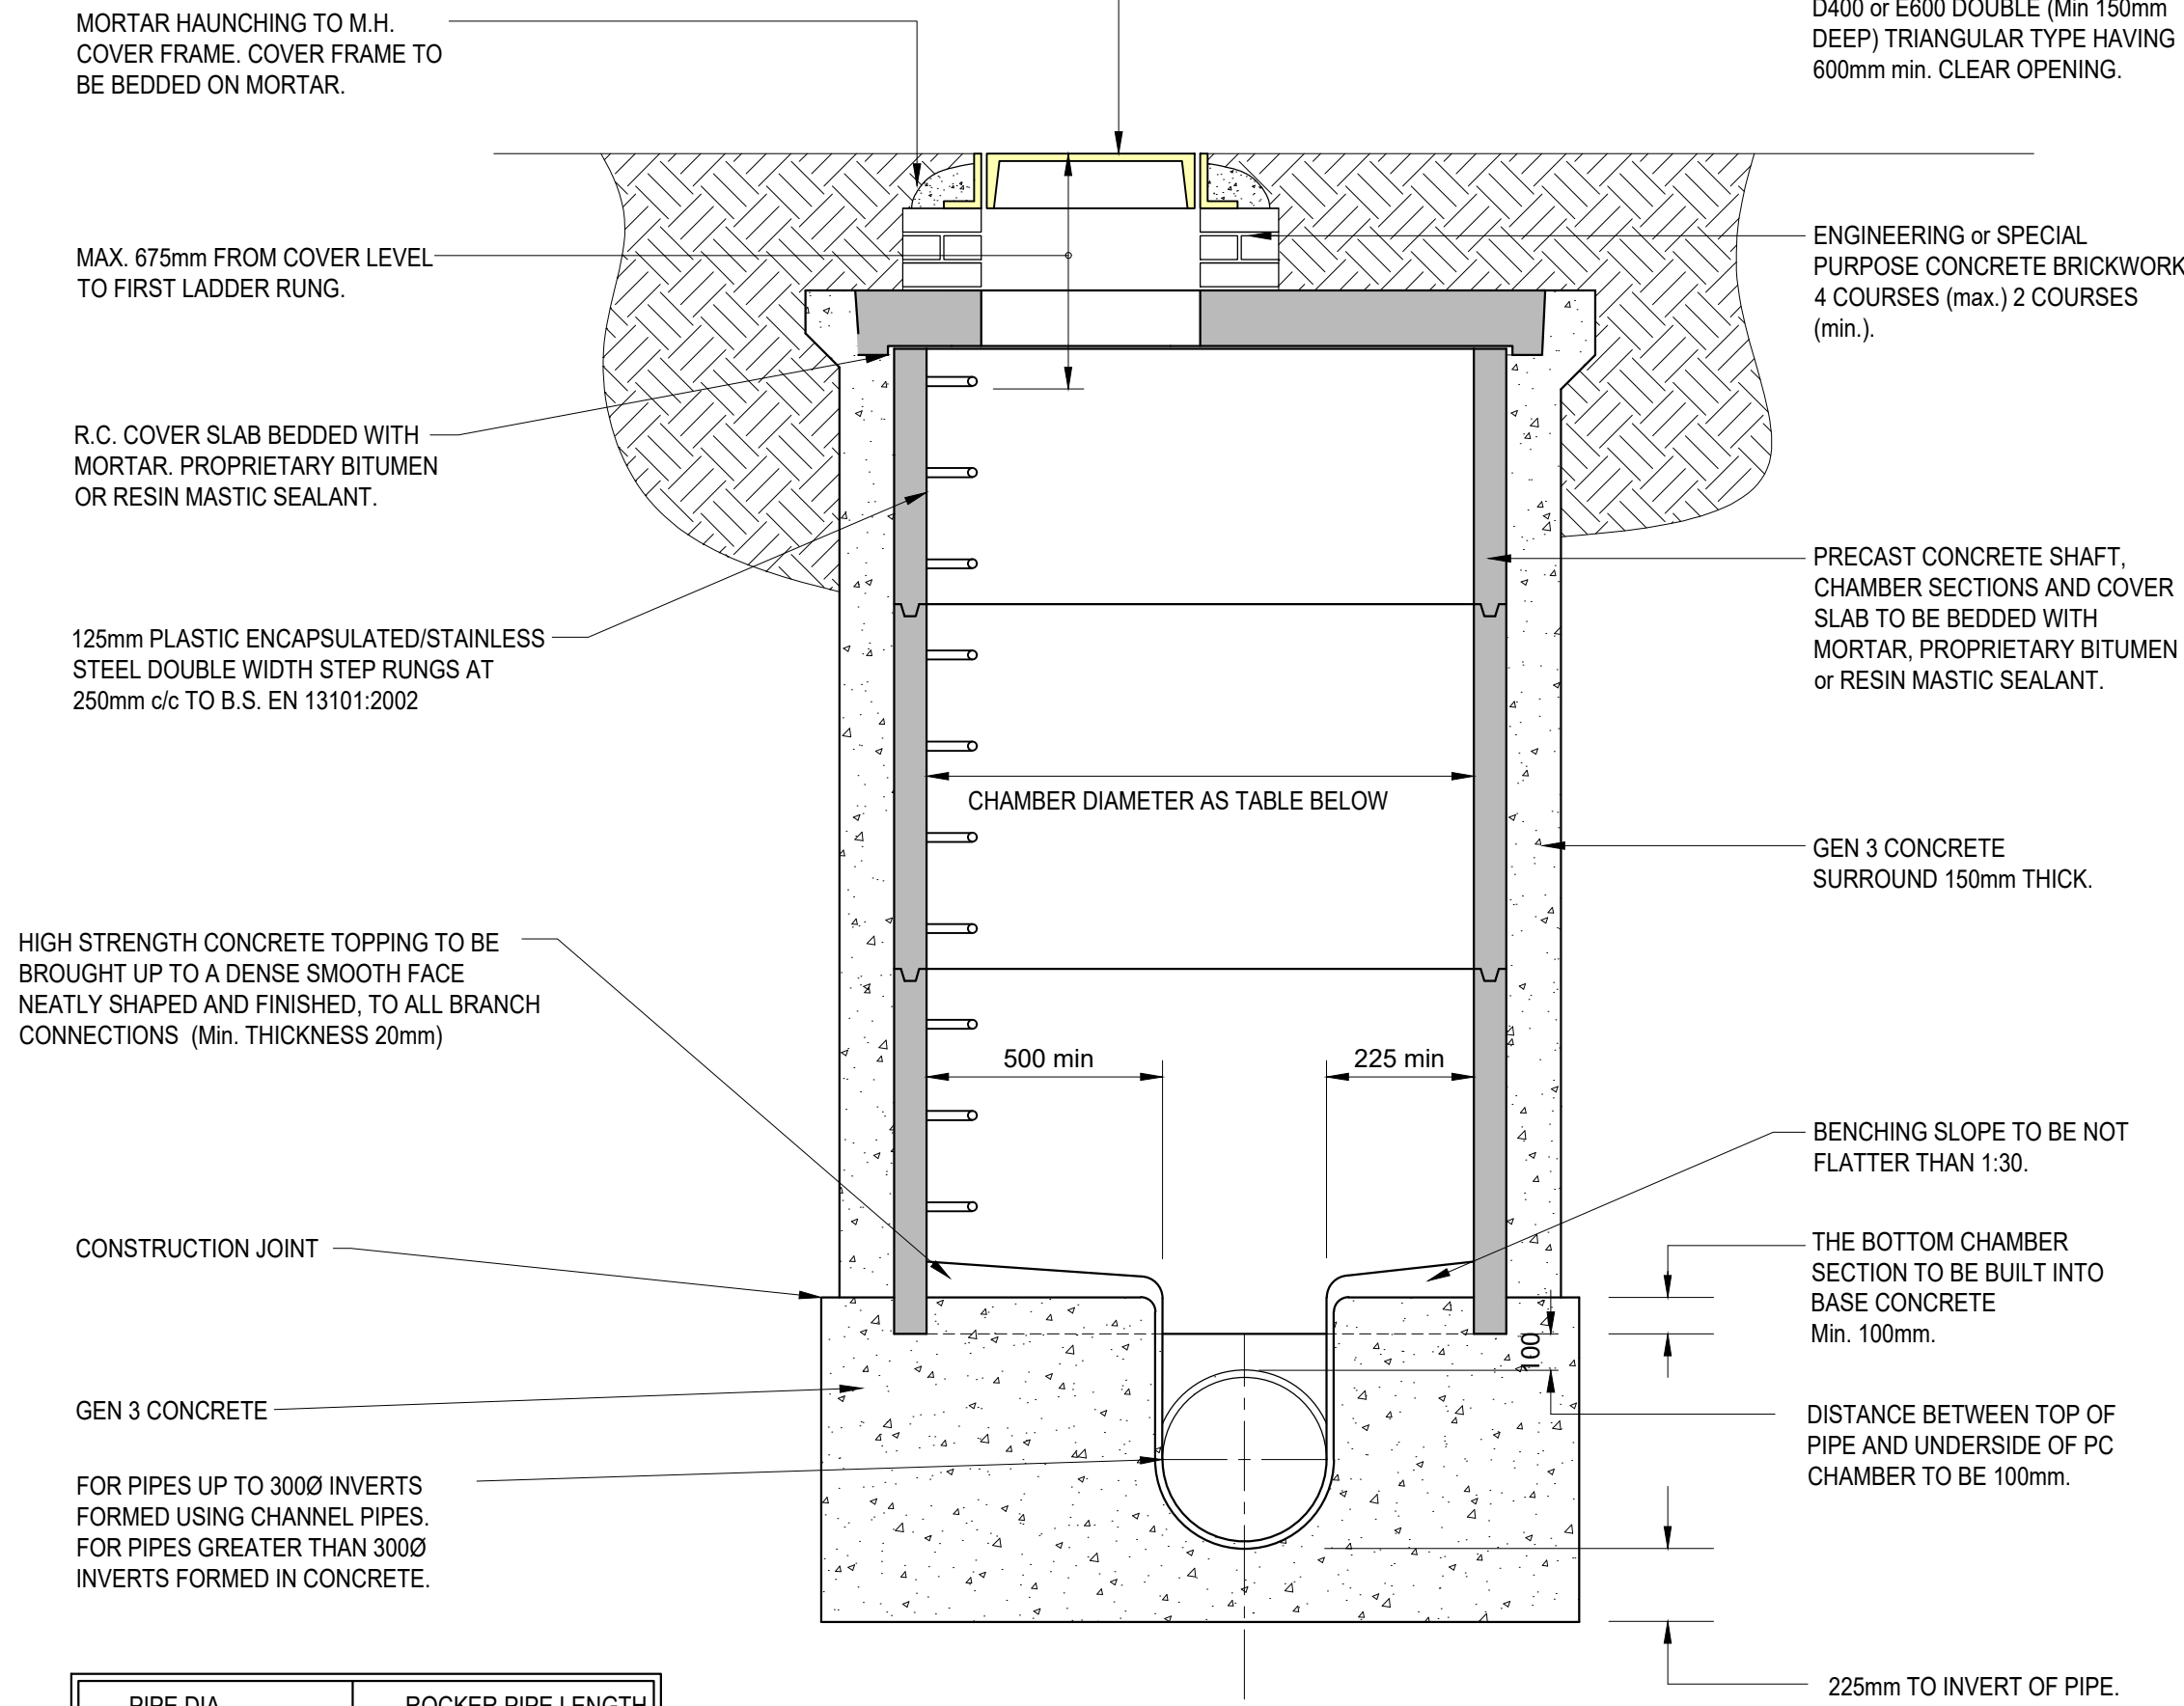

TYPICAL EXTERNAL BACK DROP DETAIL

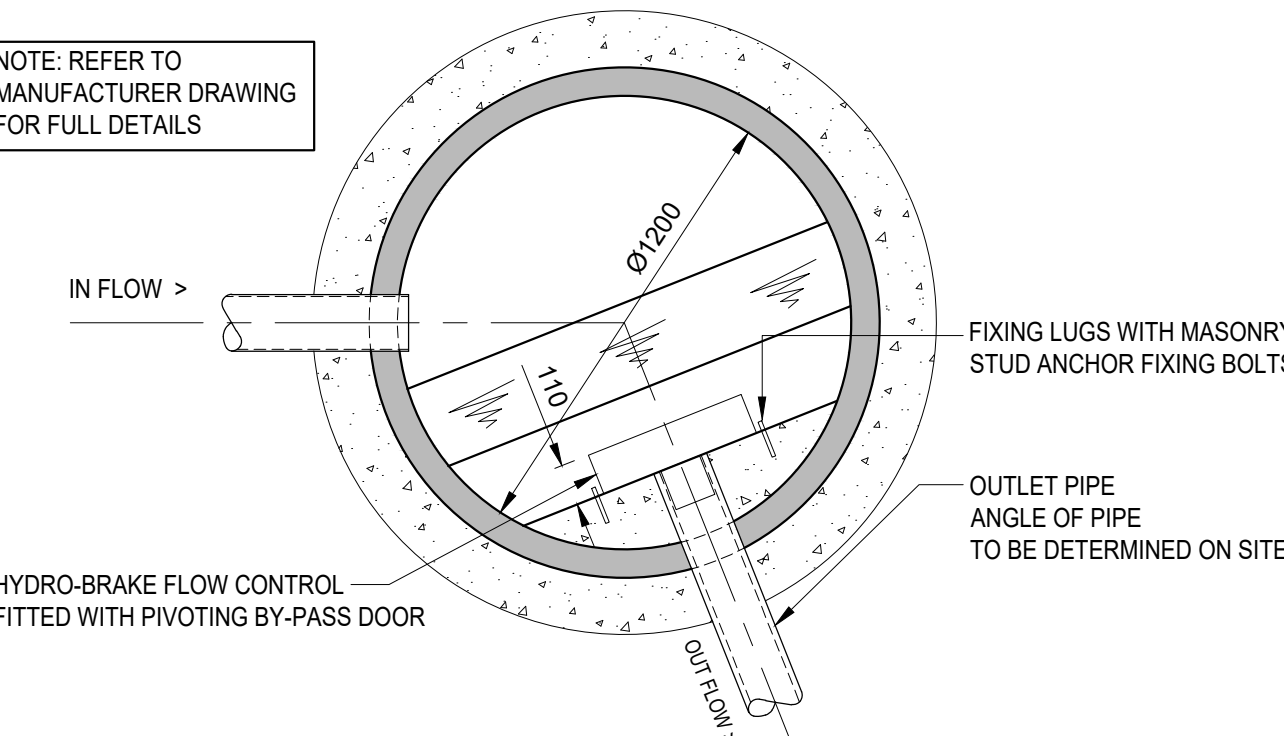

HYDRO-BRAKE DETAIL
Scale 1:20

REV	DATE	DESCRIPTION	CHK	DRN
A	30.09.19	CONTRACT ISSUE	TC	CE
P1	13.09.19	PRELIMINARY ISSUE	TC	CE

NOTE: Where a "P" revision applies, this drawing is NOT to be used for construction

T. R. COLLIER & ASSOCIATES.
CONSULTING ENGINEERS

Rochester House 275 Baddow Road
Chelmsford Essex CM2 7QA
Telephone 01245 500360
Facsimile 01245 500360
Email admin@collierassociates.co.uk

PROJECT
**STONEFIELD CLOSE
RUISLIP**

TITLE
**Drainage Details
Sheet 2 of 2**

ARCHITECT
CMP Architects

DRAWN
CE

DESIGNED
CE

CHECKED
TRC

DATE
Sept 2019

SCALE
1:20

STATUS
CONTRACT

4132-52

A

