


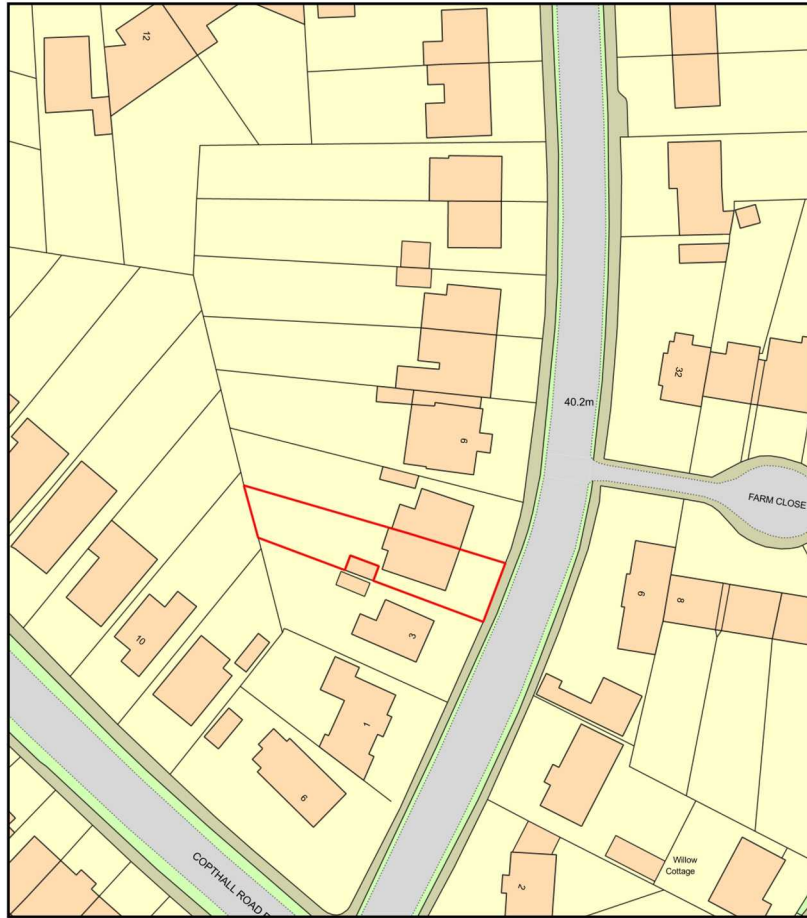

Plan Produced for: Robert Kelly

Date Produced: 17 Mar 2021

Plan Reference Number: TQRQM21076024941825

Scale: 1:1250 @ A4

© Crown copyright and database rights 2019 OS 100042766

PLANNING APPLICATION DRAWINGS

COHABIT DESIGN COOPERATIVE			
4 TWEEDDALE GROVE_ICKENHAM_UB108TT t: +44(0)788 447 0033 e: cohabit.design@gmail.com			
PROJECT	5 HOYLAKE CRESCENT: LOFT CONVERSION [PERMITTED DEVELOPMENT - RETROSPECTIVE]		
TITLE	LOCATION MAP		
CLIENT	Mr. & Mrs. R & C Kelly		
DATE	FEB 2022	DWG NO.	LOCATION MAP
SCALE	1:1,250	REV NO.	00