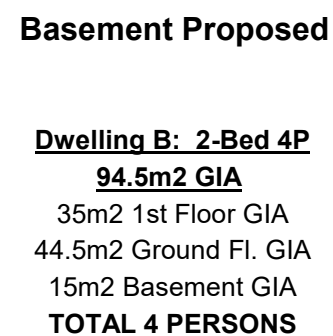
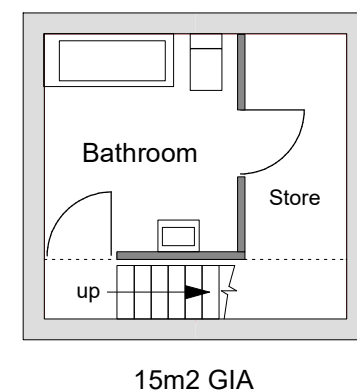
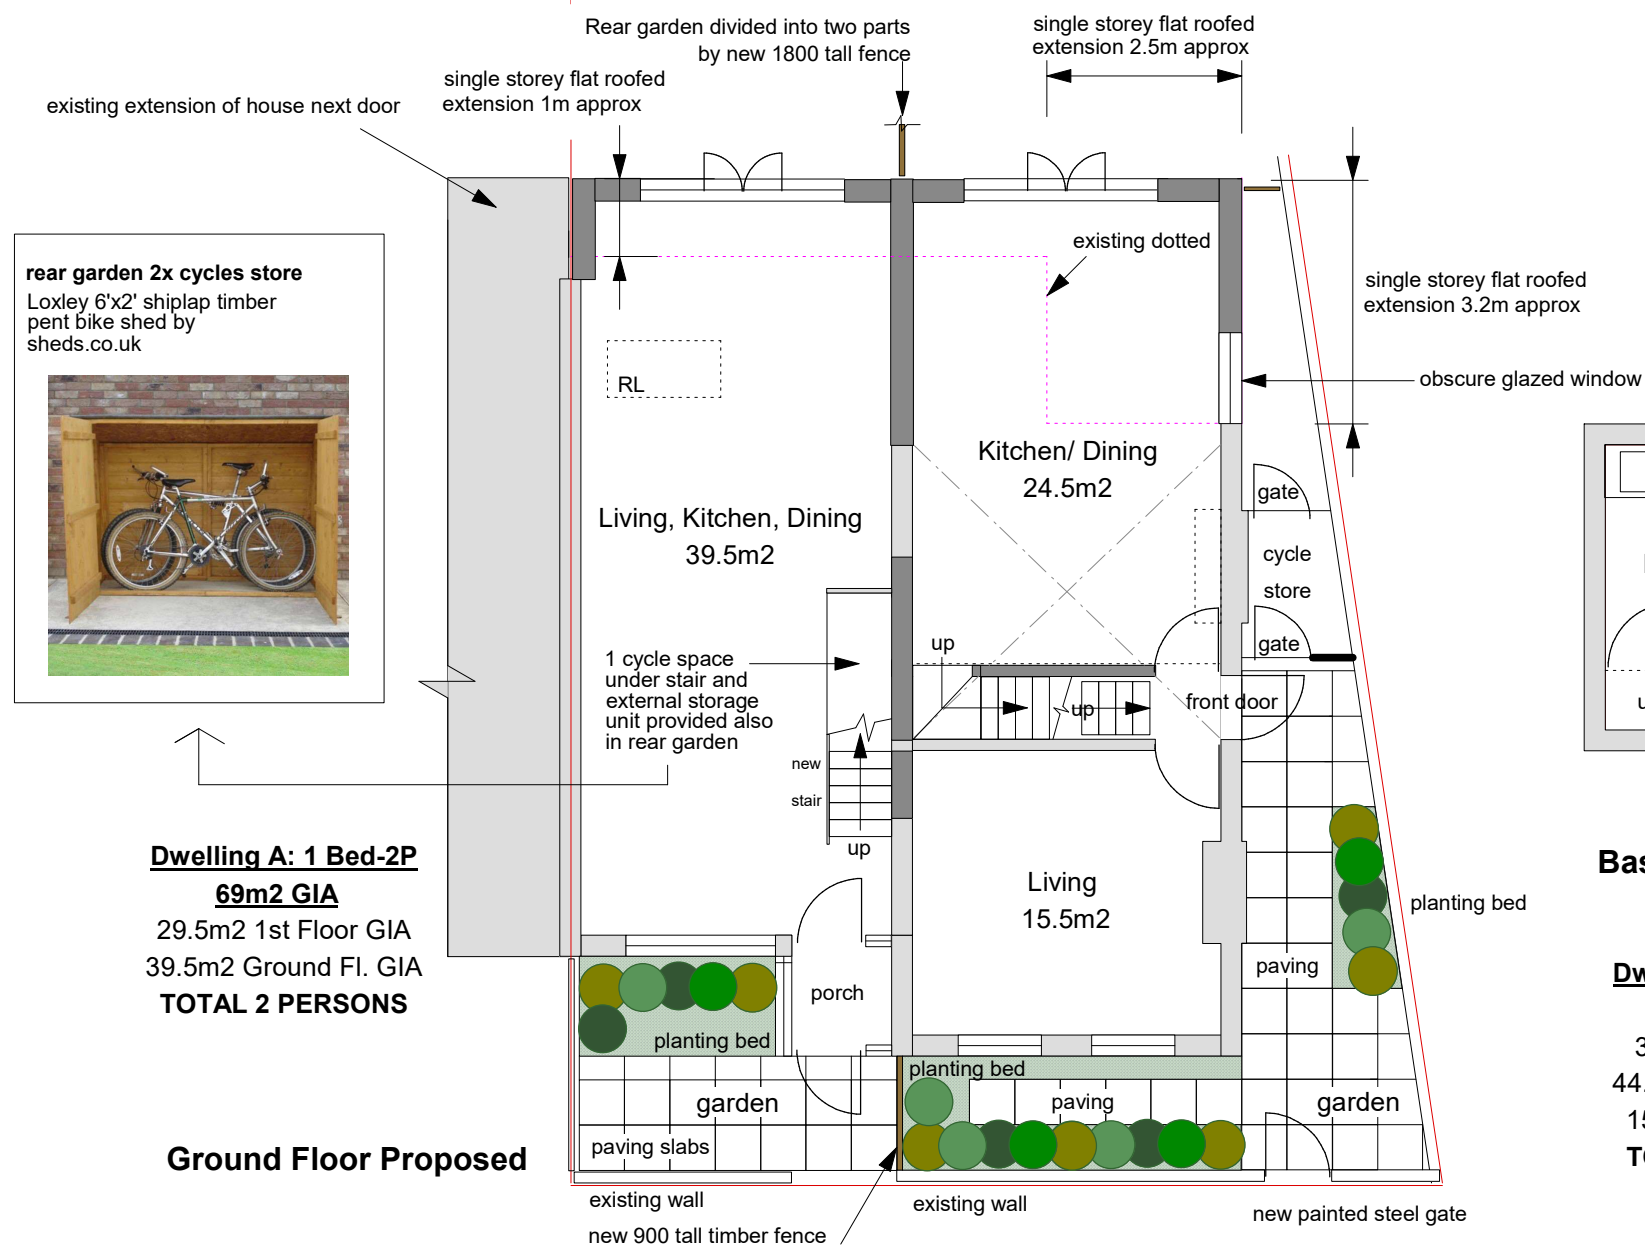
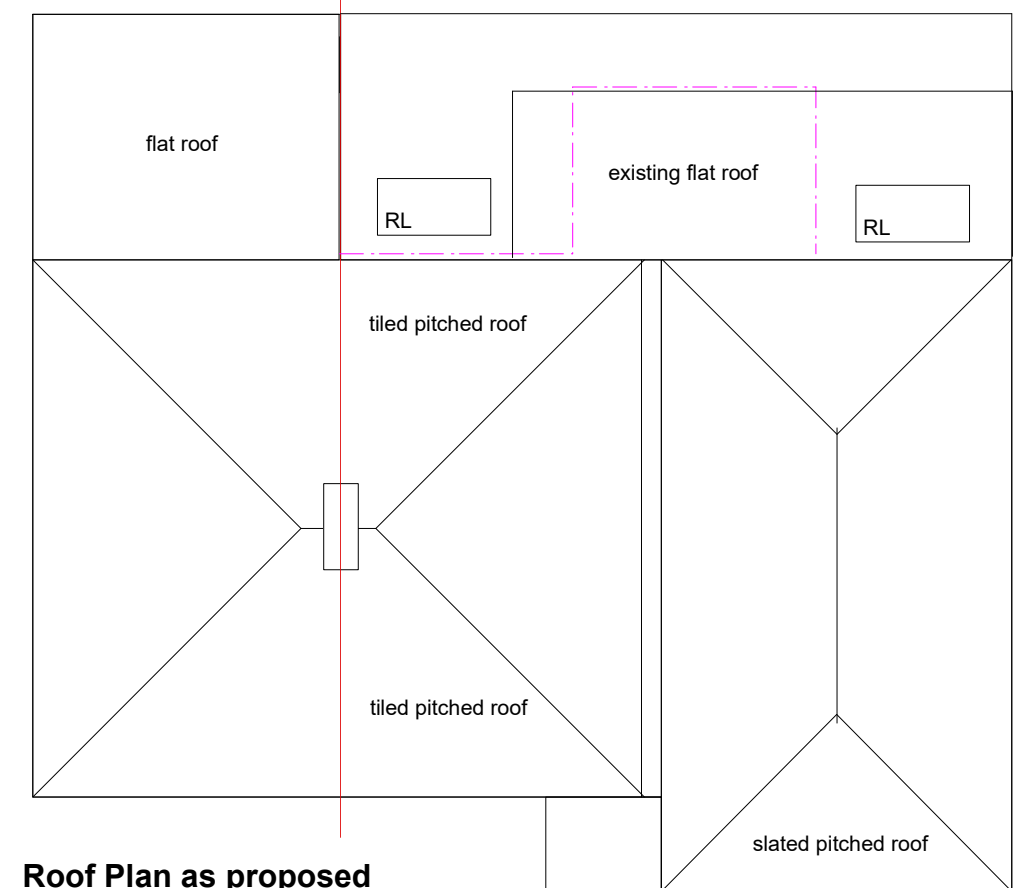
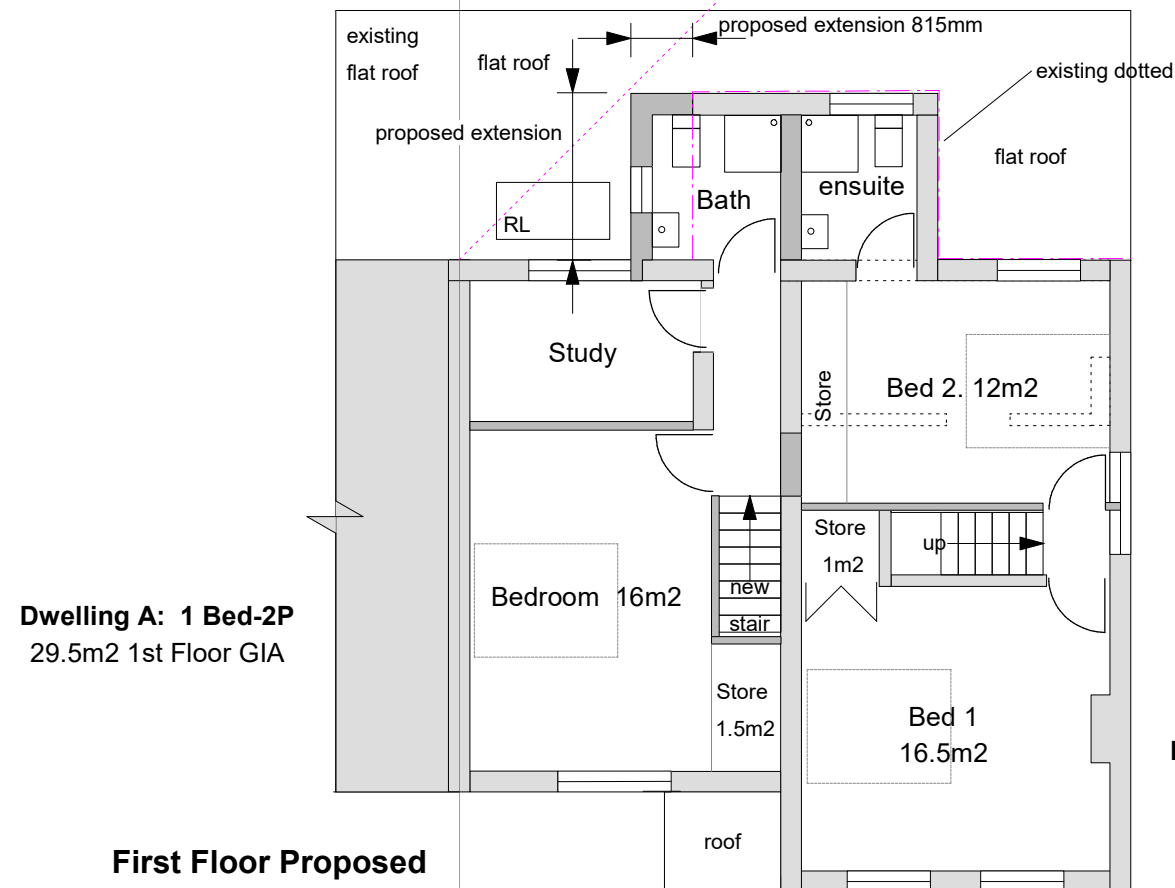


Note: all dimensions to be confirmed on site before any fabrication

**Conversion to two dwellings  
with minor extensions March 2020**

|   |                           |
|---|---------------------------|
| <p><b>Eamon O'Sullivan Architects</b><br/>         47 Burghley Road, London NW5 1UH<br/>         020 7813 5966 eamonosu@gmail.com<br/>         www.eosullivan.co.uk</p> | <p><b>RIBA</b></p>        |
| <p><b>63 Harlington Road, Uxbridge UB8 3HY</b><br/> <b>Plans as Proposed</b><br/>         January 2019</p> <p><small>Copyright is reserved</small></p>                  | <p><b>Drg No. 220</b></p> |