
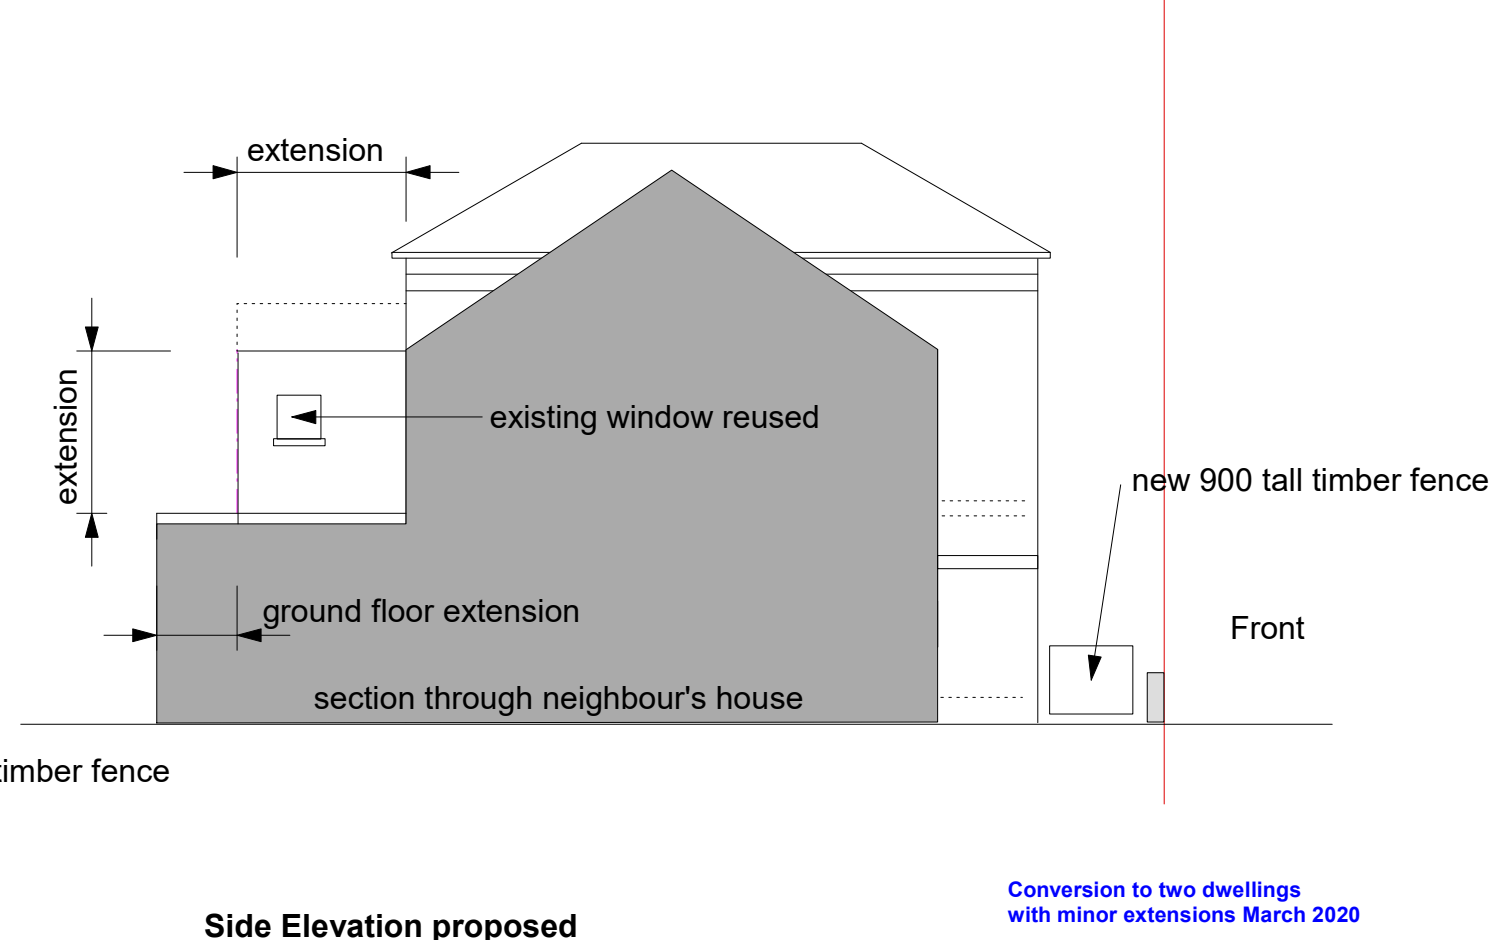
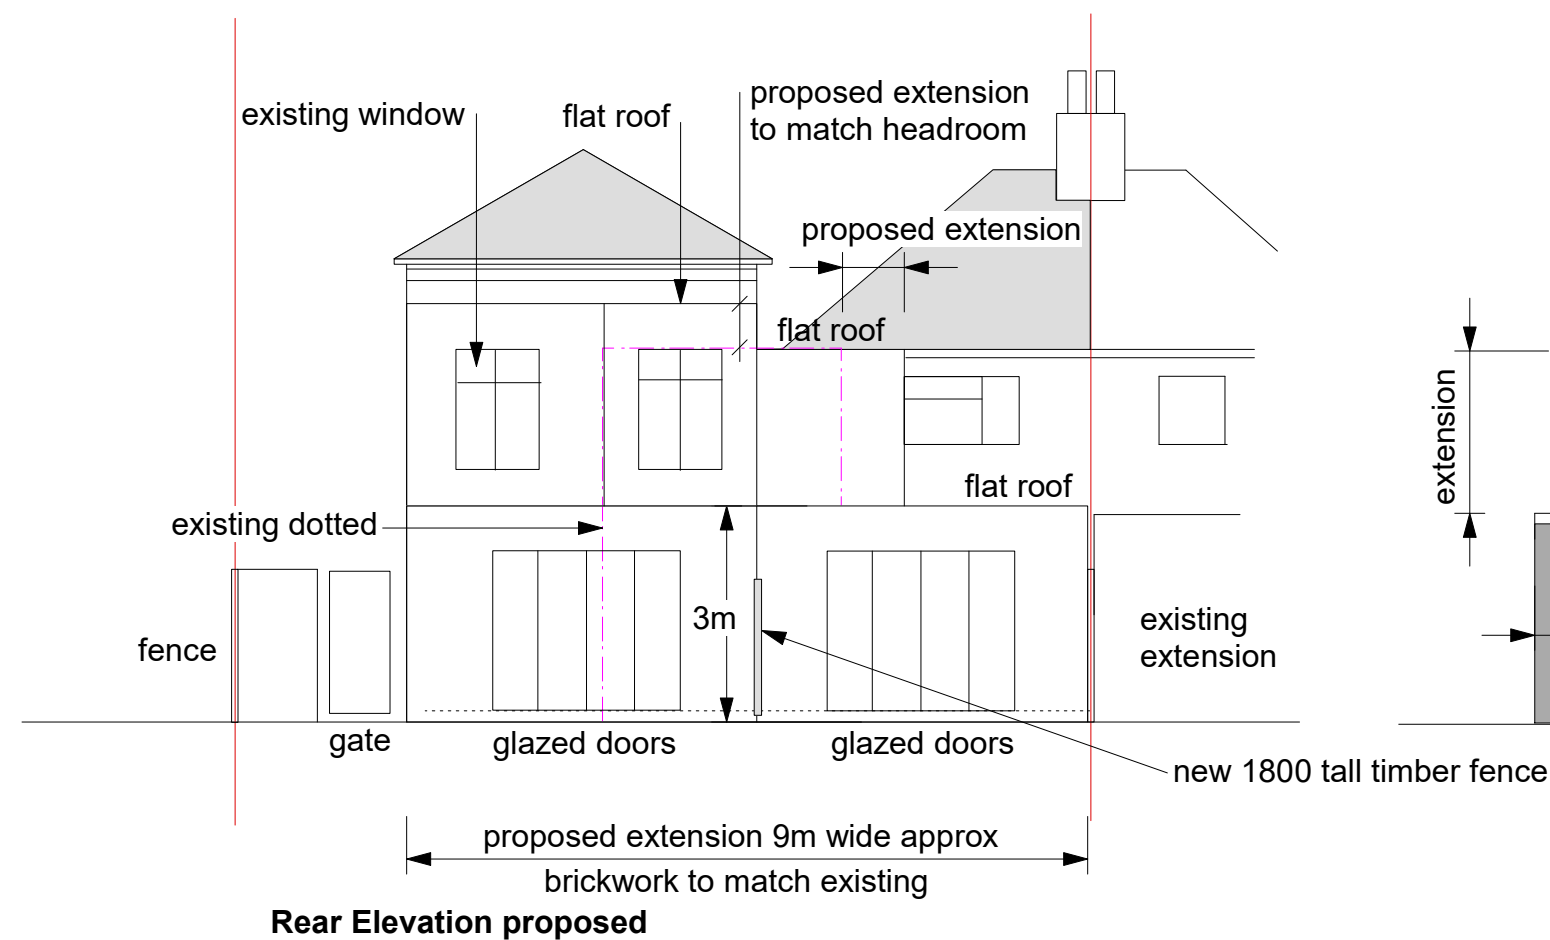


Note: all dimensions to be confirmed on site before any fabrication

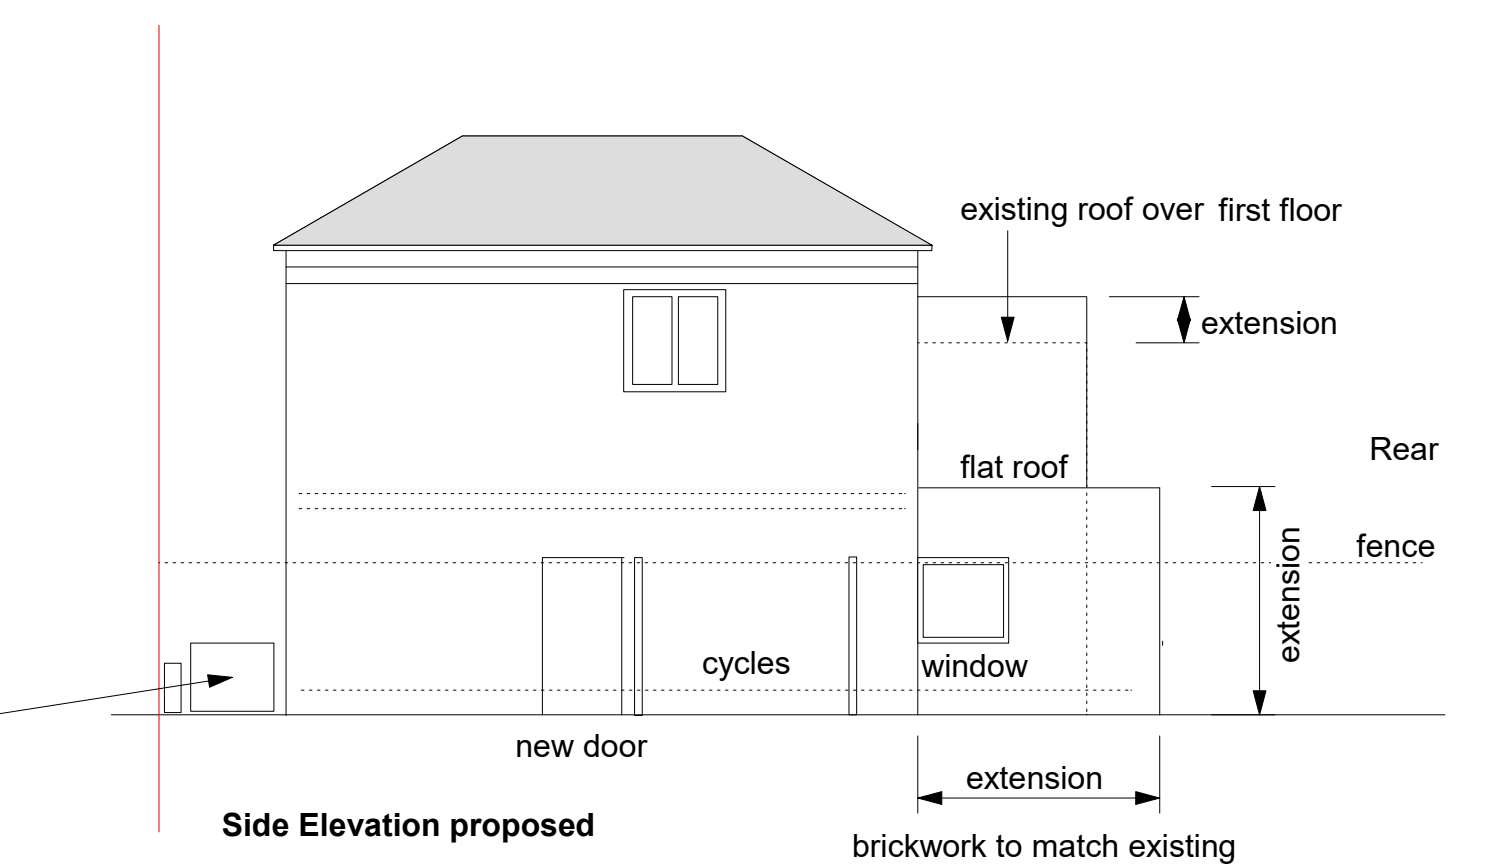

0m 5m 10m

Scale 1:100 @ A3 Size

Conversion to two dwellings
with minor extensions March 2020

Eamon O'Sullivan Architects 47 Burghley Road, London NW5 1UH 020 7813 5966 eamonosu@gmail.com www.eosullivan.co.uk	RIBA
63 Harlington Road, Uxbridge UB8 3HY Elevations as Proposed January 2019 Copyright is reserved	
Drg No. 221	