

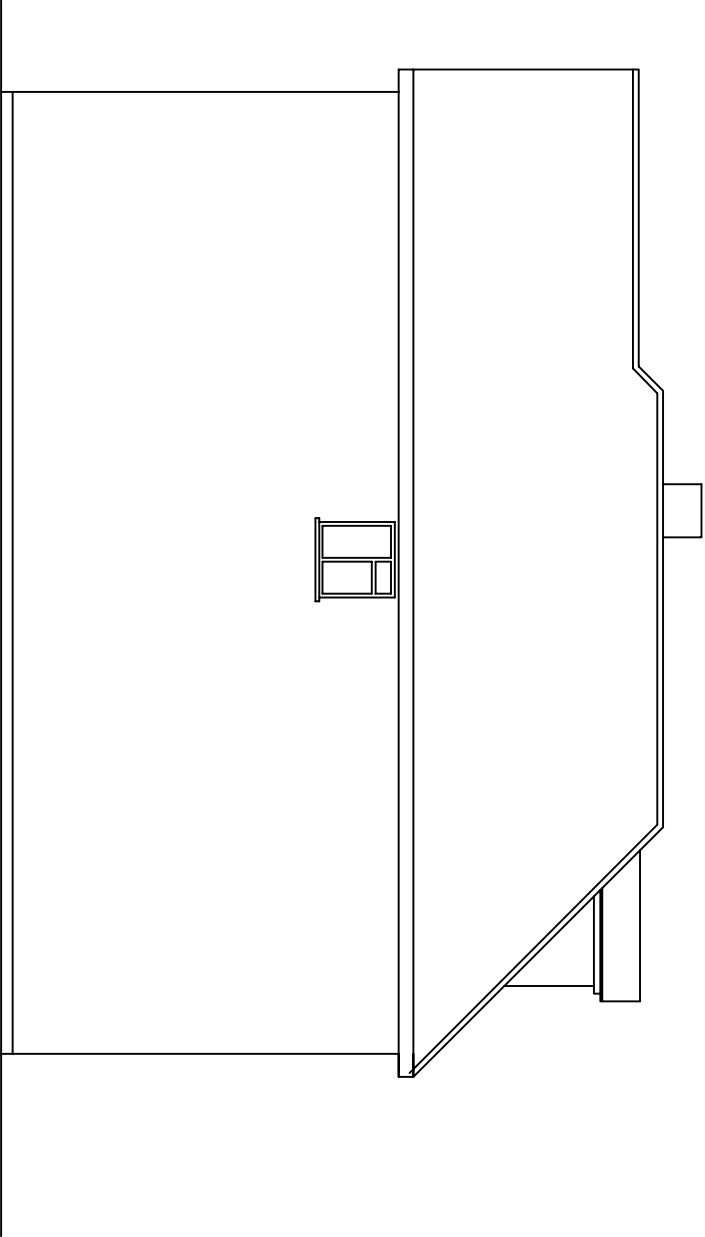


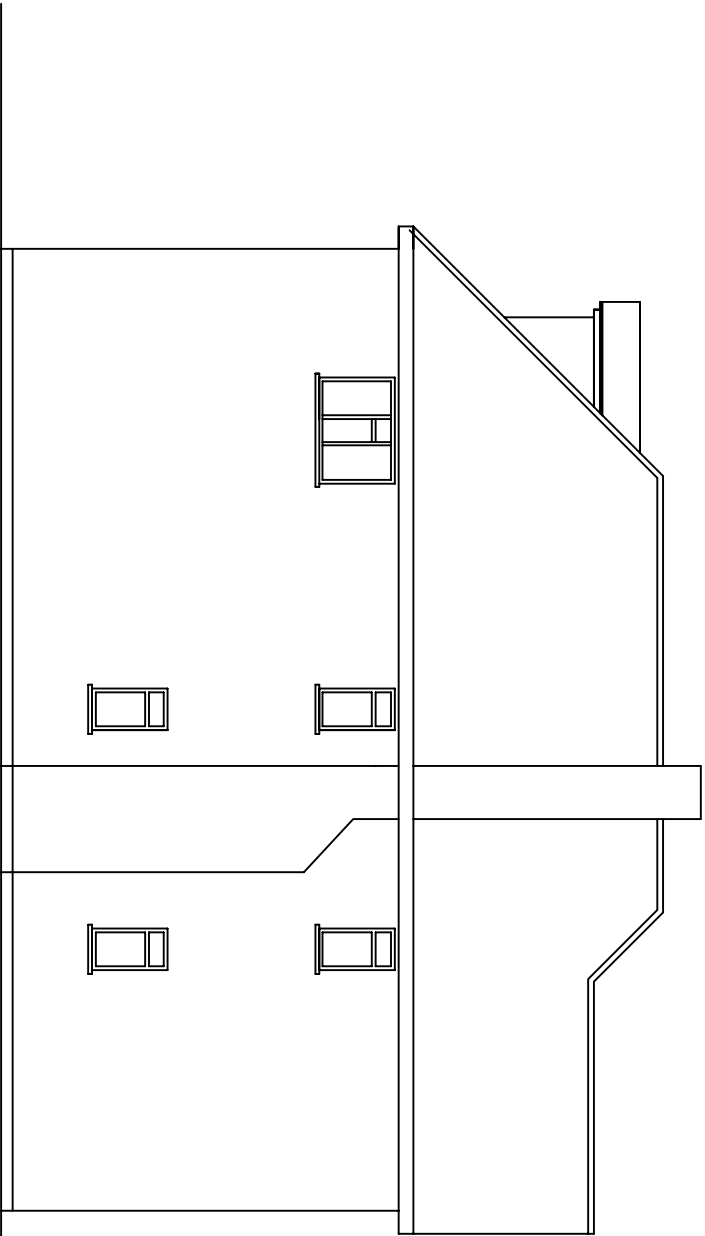

PROPOSED SIDE(LH) ELEVATION

PROPOSED SIDE(RH) ELEVATION

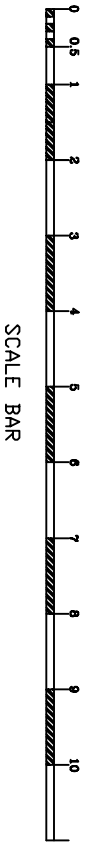

- NOTES:
1. This drawing is to be read in conjunction with all relevant Architects and Engineers drawings
  2. Only figured dimensions are to be used for construction
  3. All dimensions are to be verified on site prior to work commencing
  4. All temporary works are the responsibility of the contractor

Copyright ©

**J.BALASINGAM**  
CHARTERED BUILDING ENGINEER  
TEL: 07500043858  
E-MAIL: jegatheebanb@yahoo.com

CLIENT :MR.MARAN

DRAWN BY : B.J

REVISION :B

PROJECT :  
34 St, Nicholas Way  
Northwood, Middlesex  
HA6 2TS

TITLE :  
PROPOSED EXTENSION AND  
LOFT CONVERSION

DRAWING NO : BJ/2021/060/12  
DATE : 02/10/2021

SCALE : 1:100  
ORG.SIZE : A3