



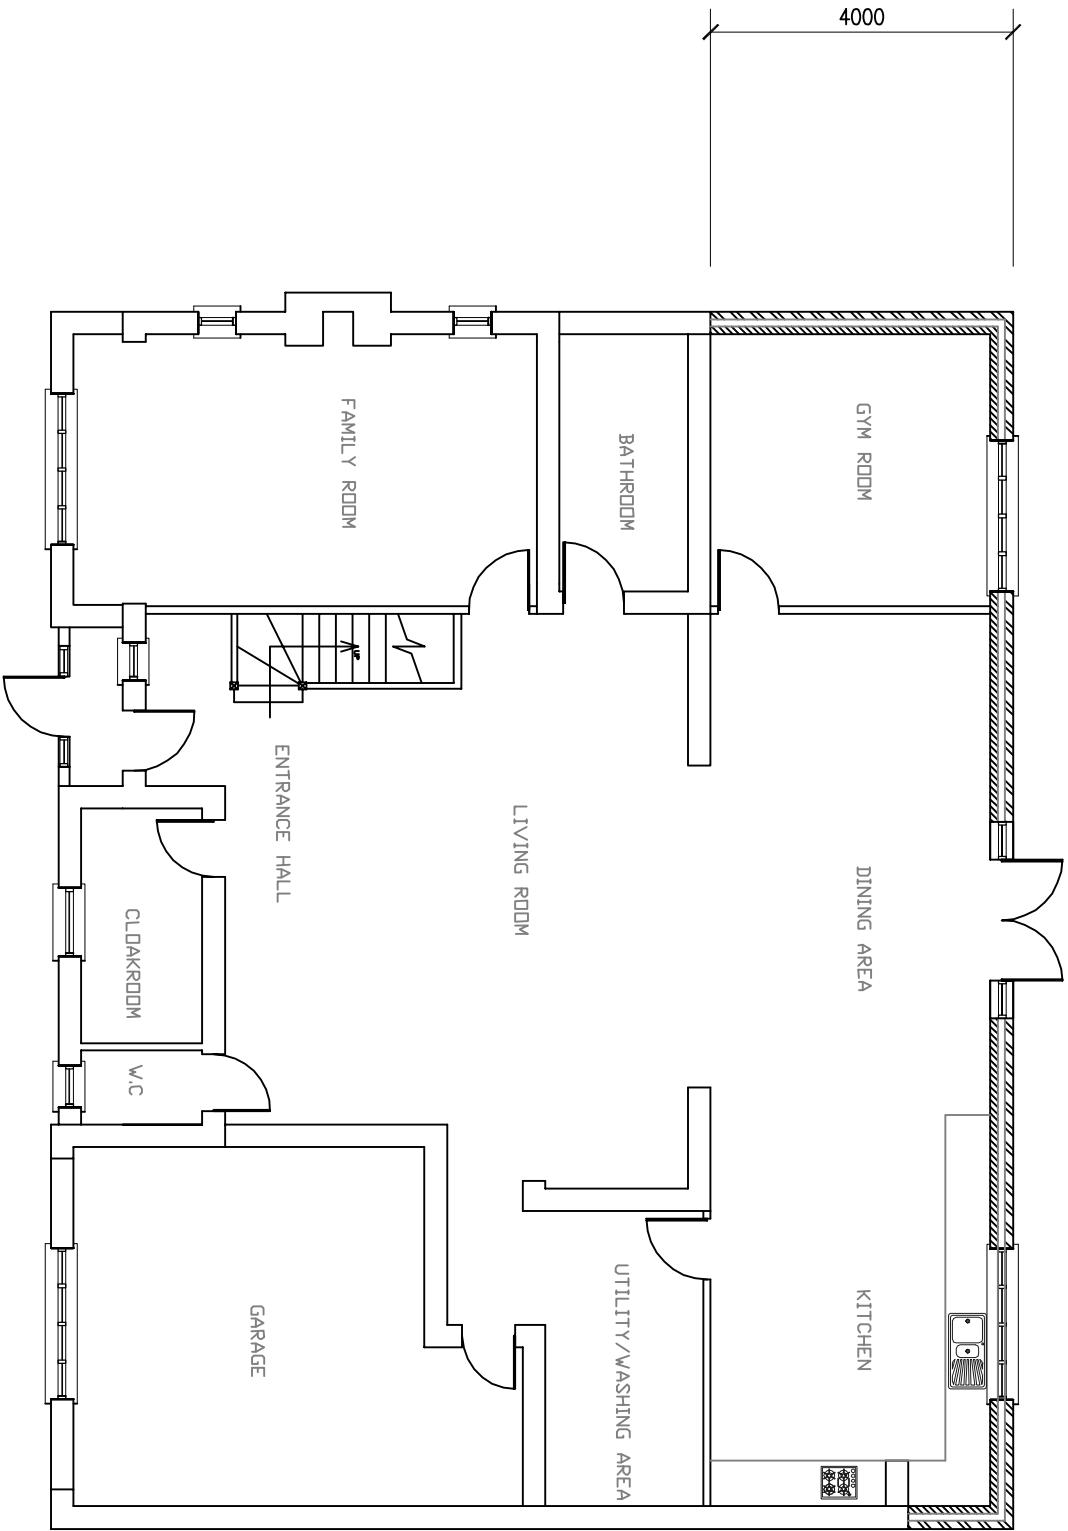

PROPOSED GROUND FLOOR

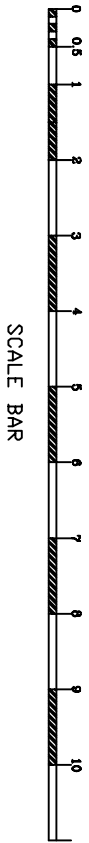

- NOTES:
1. This drawing is to be read in conjunction with all relevant Architects and Engineers drawings
 2. Only figured dimensions are to be used for construction
 3. All dimensions are to be verified on site prior to work commencing
 4. All temporary works are the responsibility of the contractor

Copyright ©

J.BALASINGAM CHARTERED BUILDING ENGINEER TEL: 07500043858 E-MAIL: jegaetheeban@yahoo.com	CLIENT :MR.MARAN	DRAWN BY : B.J DESIGNED BY : B.J	REVISION :B
PROJECT : 34 St, Nicholas Way Northwood, Middlesex HA6 2TS	TITLE : PROPOSED EXTENSION AND LOFT CONVERSION	DRAWING NO : BJ/2021/060/7 DATE : 02/10/2021	SCALE : 1:100 ORG.SIZE : A3