



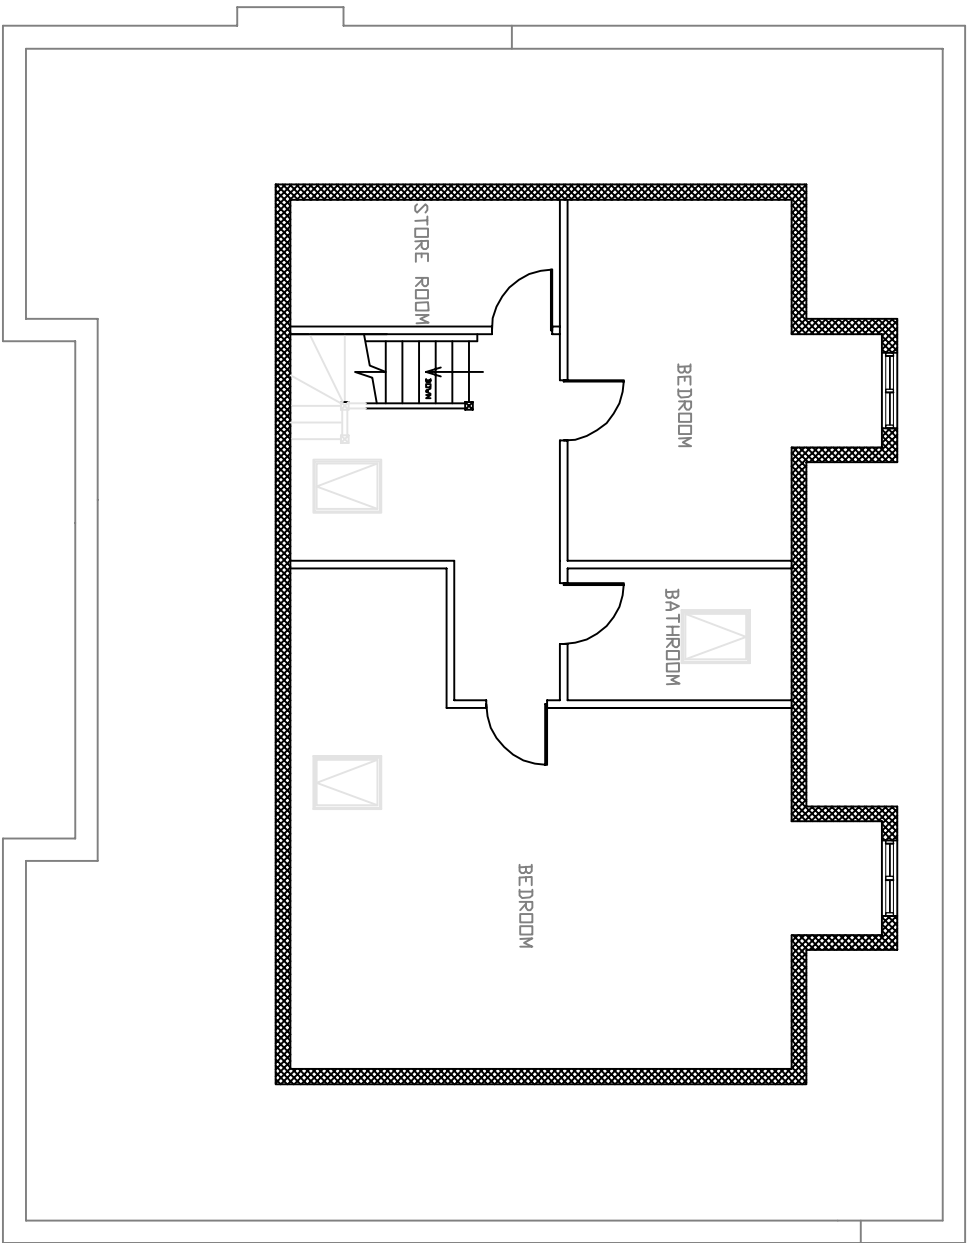

PROPOSED LOFT FLOOR

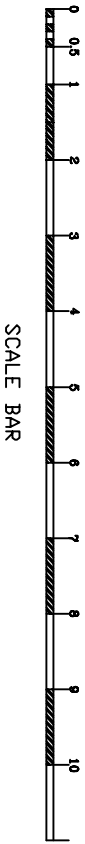

- NOTES:
- 1. This drawing is to be read in conjunction with all relevant Architects and Engineers drawings
 - 2. Only figured dimensions are to be used for construction
 - 3. All dimensions are to be verified on site prior to work commencing
 - 4. All temporary works are the responsibility of the contractor

Copyright © J.BALASNGAM CHARTERED BUILDING ENGINEER TEL: 07500043858 E-MAIL: jgatheebanb@yahoo.com		CLIENT :MR.MARAN	DRAWN BY : B.J	REVISION :B
PROJECT : 34 St, Nicholas Way Northwood, Middlesex HA6 2TS		TITLE : PROPOSED EXTENSION AND LOFT CONVERSION	DRAWING NO : BU/2021/060/9 DATE : 02/10/2021	SCALE : 1:100 ORG.SIZE : A3