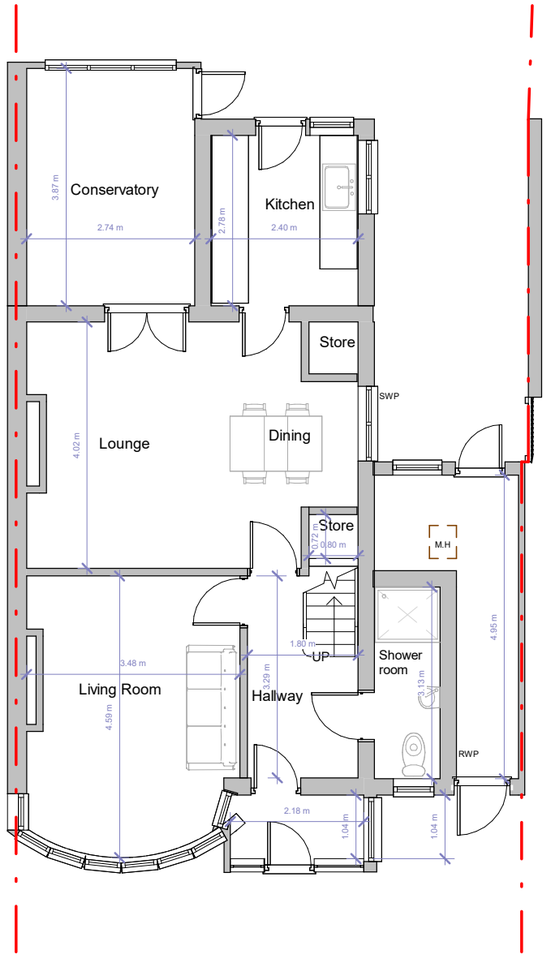

Ground Floor

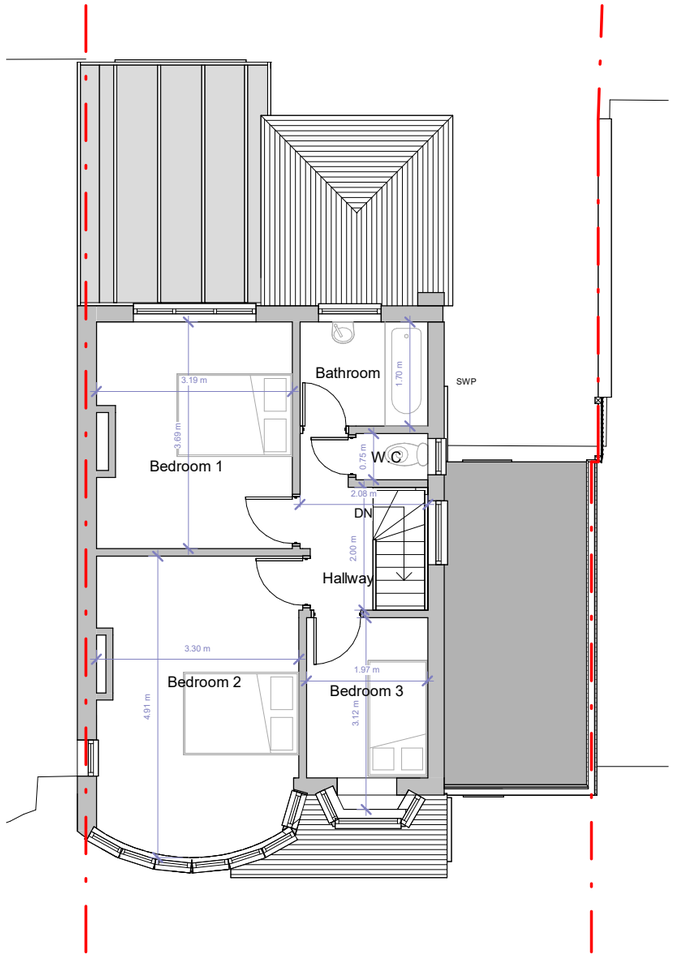

First Floor

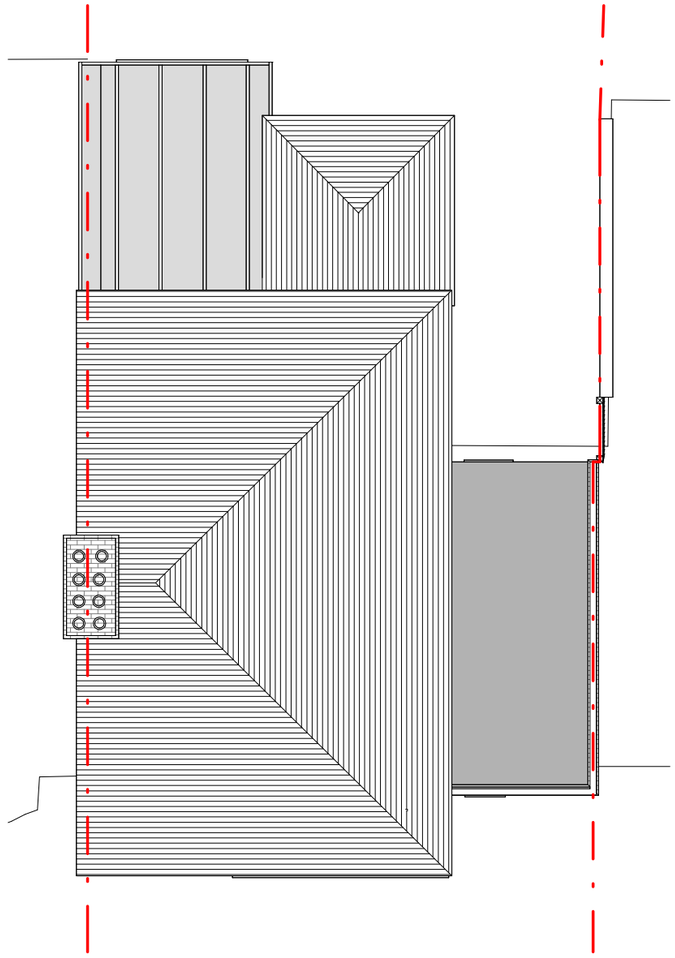

Roof Plan

Fluent® ARCHITECTURAL DESIGN SERVICES

FLUENT
ARCHITECTURAL DESIGN SERVICES
Tel: 0800 043 8838
E-mail: info@fluent-ads.co.uk
Web: fluent-ads.co.uk

130 Shenley Avenue, Ruislip

Existing Floor Plans

Scale @ A3 1 : 100	Drawing number P.3.200
Date 05.05.2022	Project number 1832
Drawn by D.Owolana	Rev

Key:
Existing
Proposed
SVP
Boundary line
Existing drainage
Proposed drainage
Overhead

0 1 2 3 4 5 10
GRAPHIC SCALE: 1:100

No.	Description	Date