
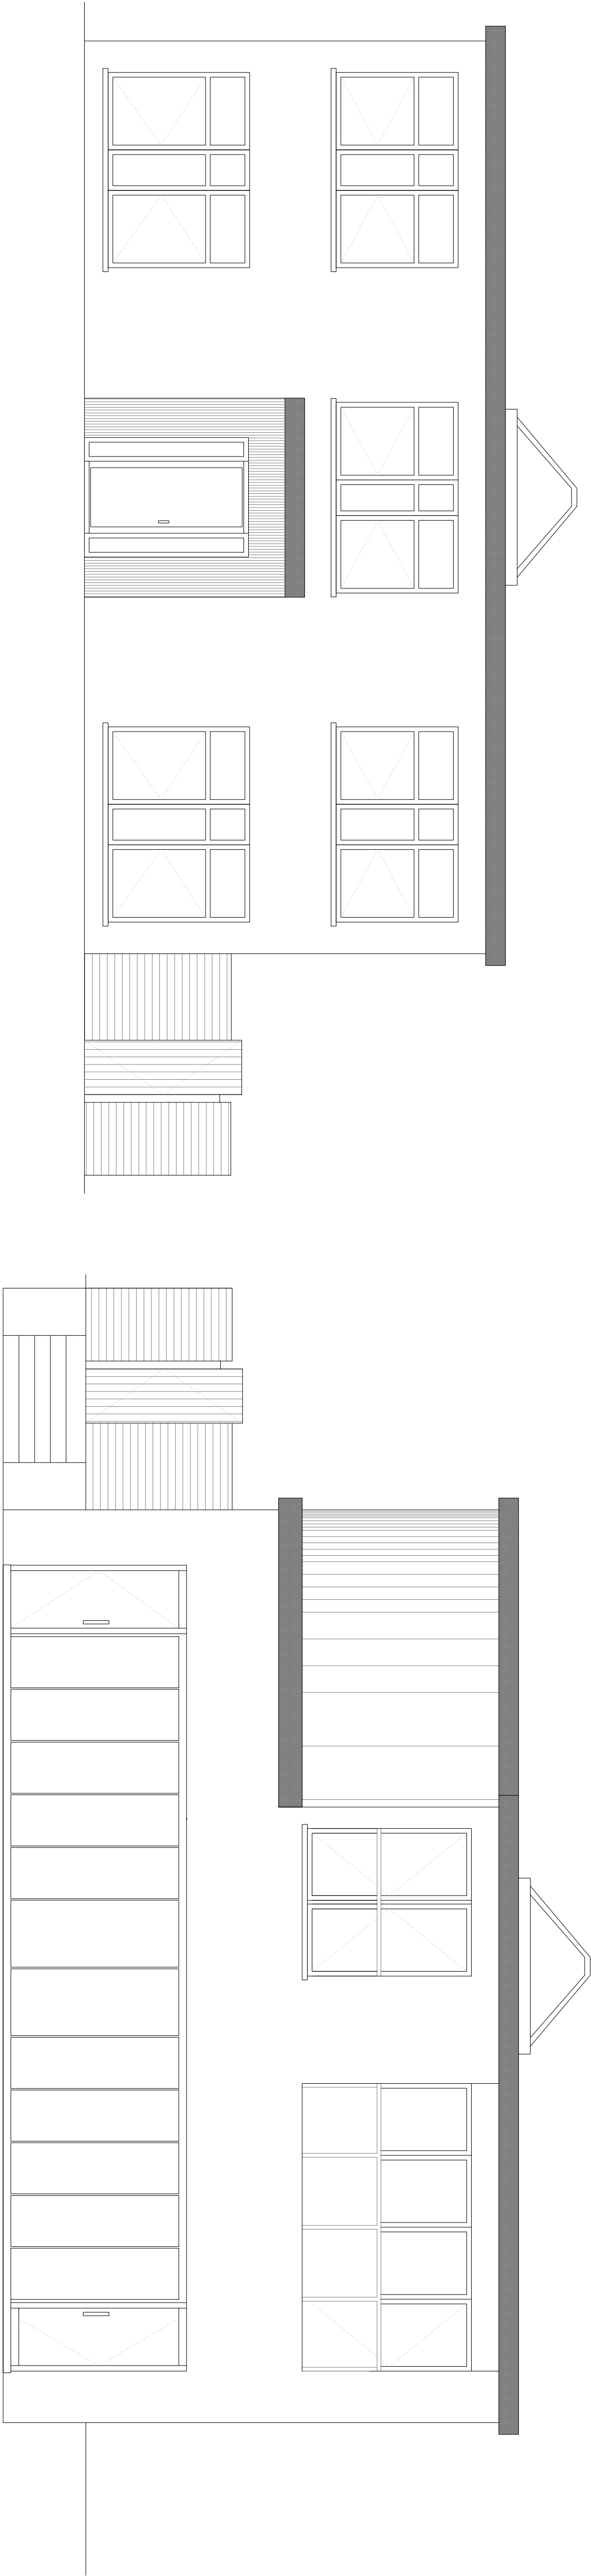
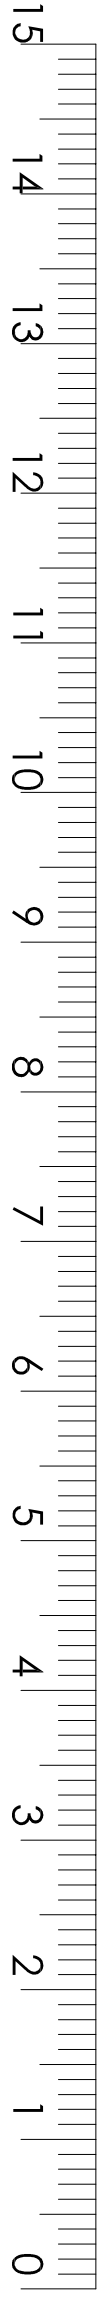
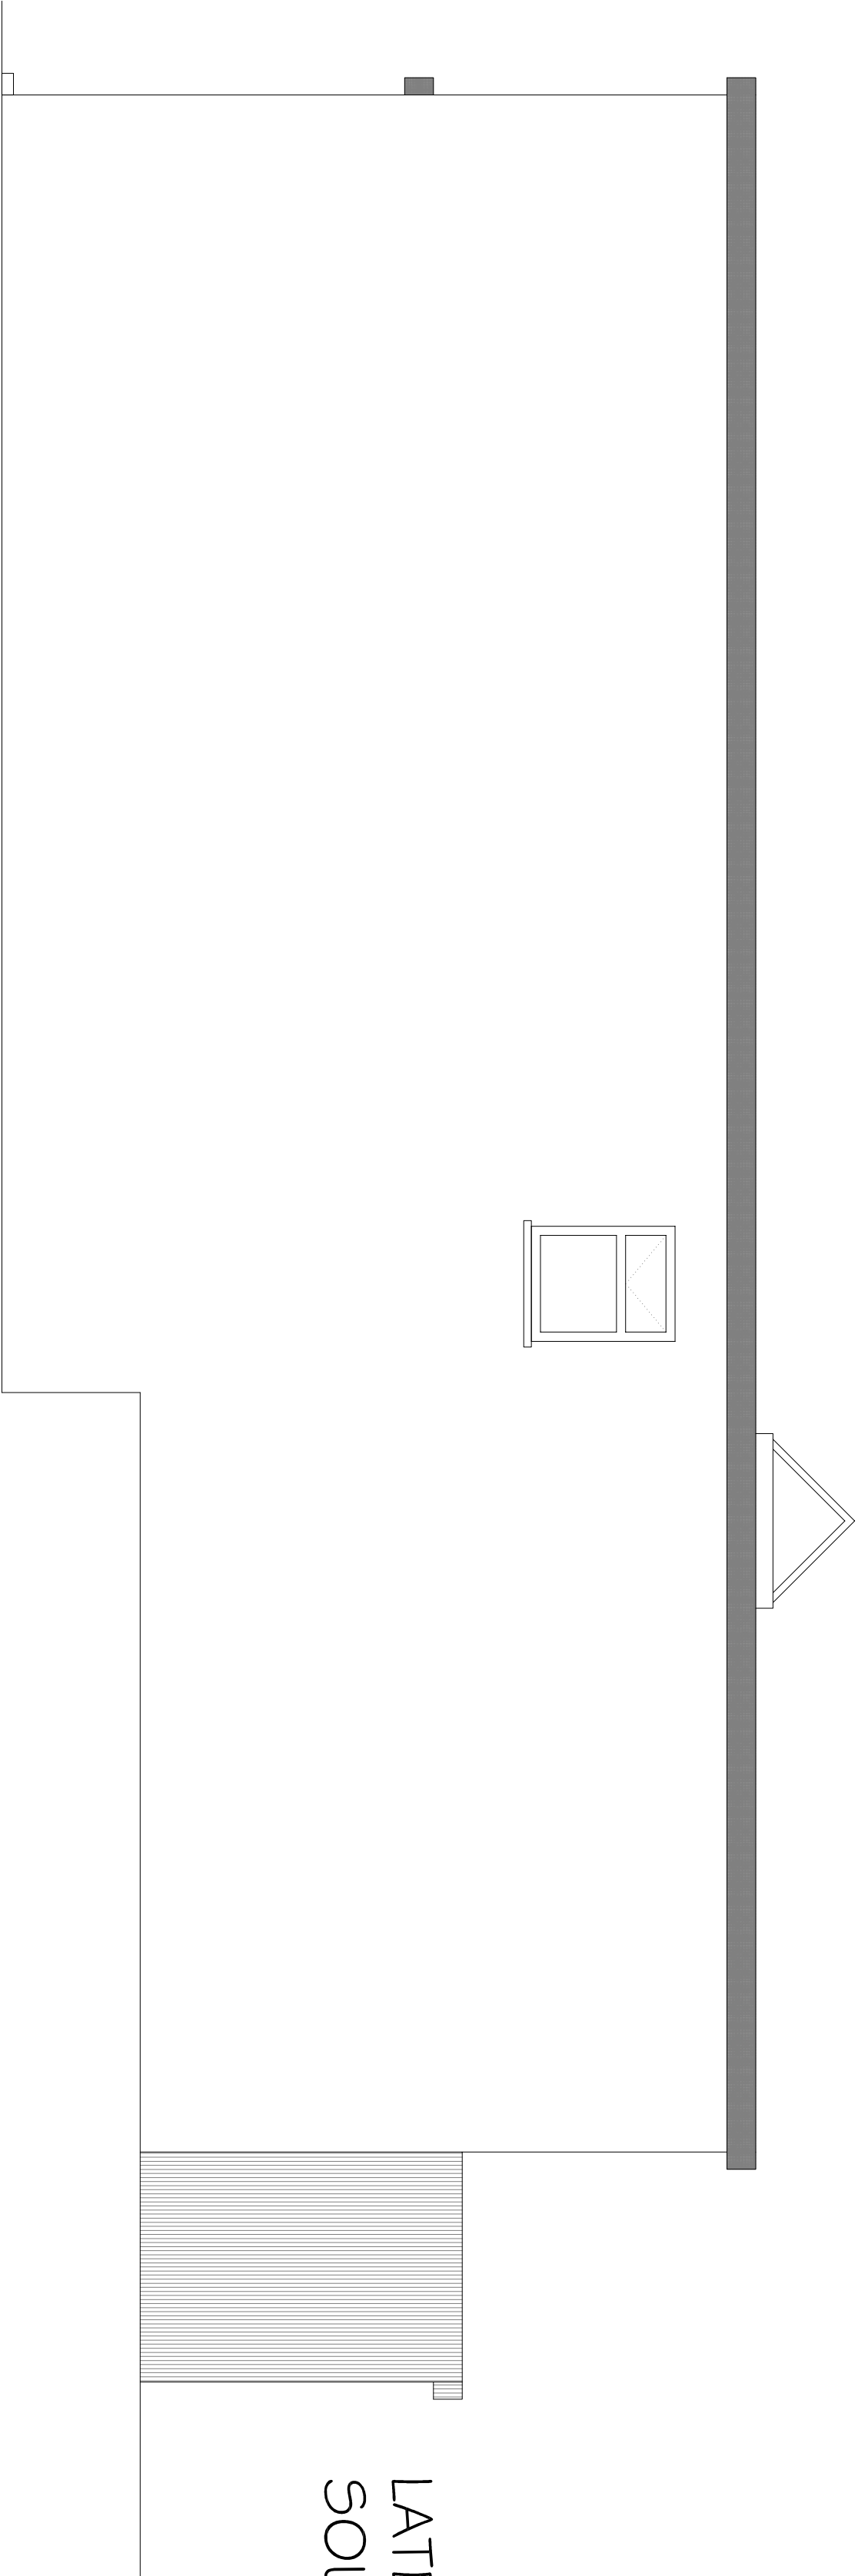


FRONT VIEW
SOUTH EAST

REAR VIEW
NORTH WEST

LATERAL VIEW
NORTH EAST

LATERAL VIEW
SOUTH WEST

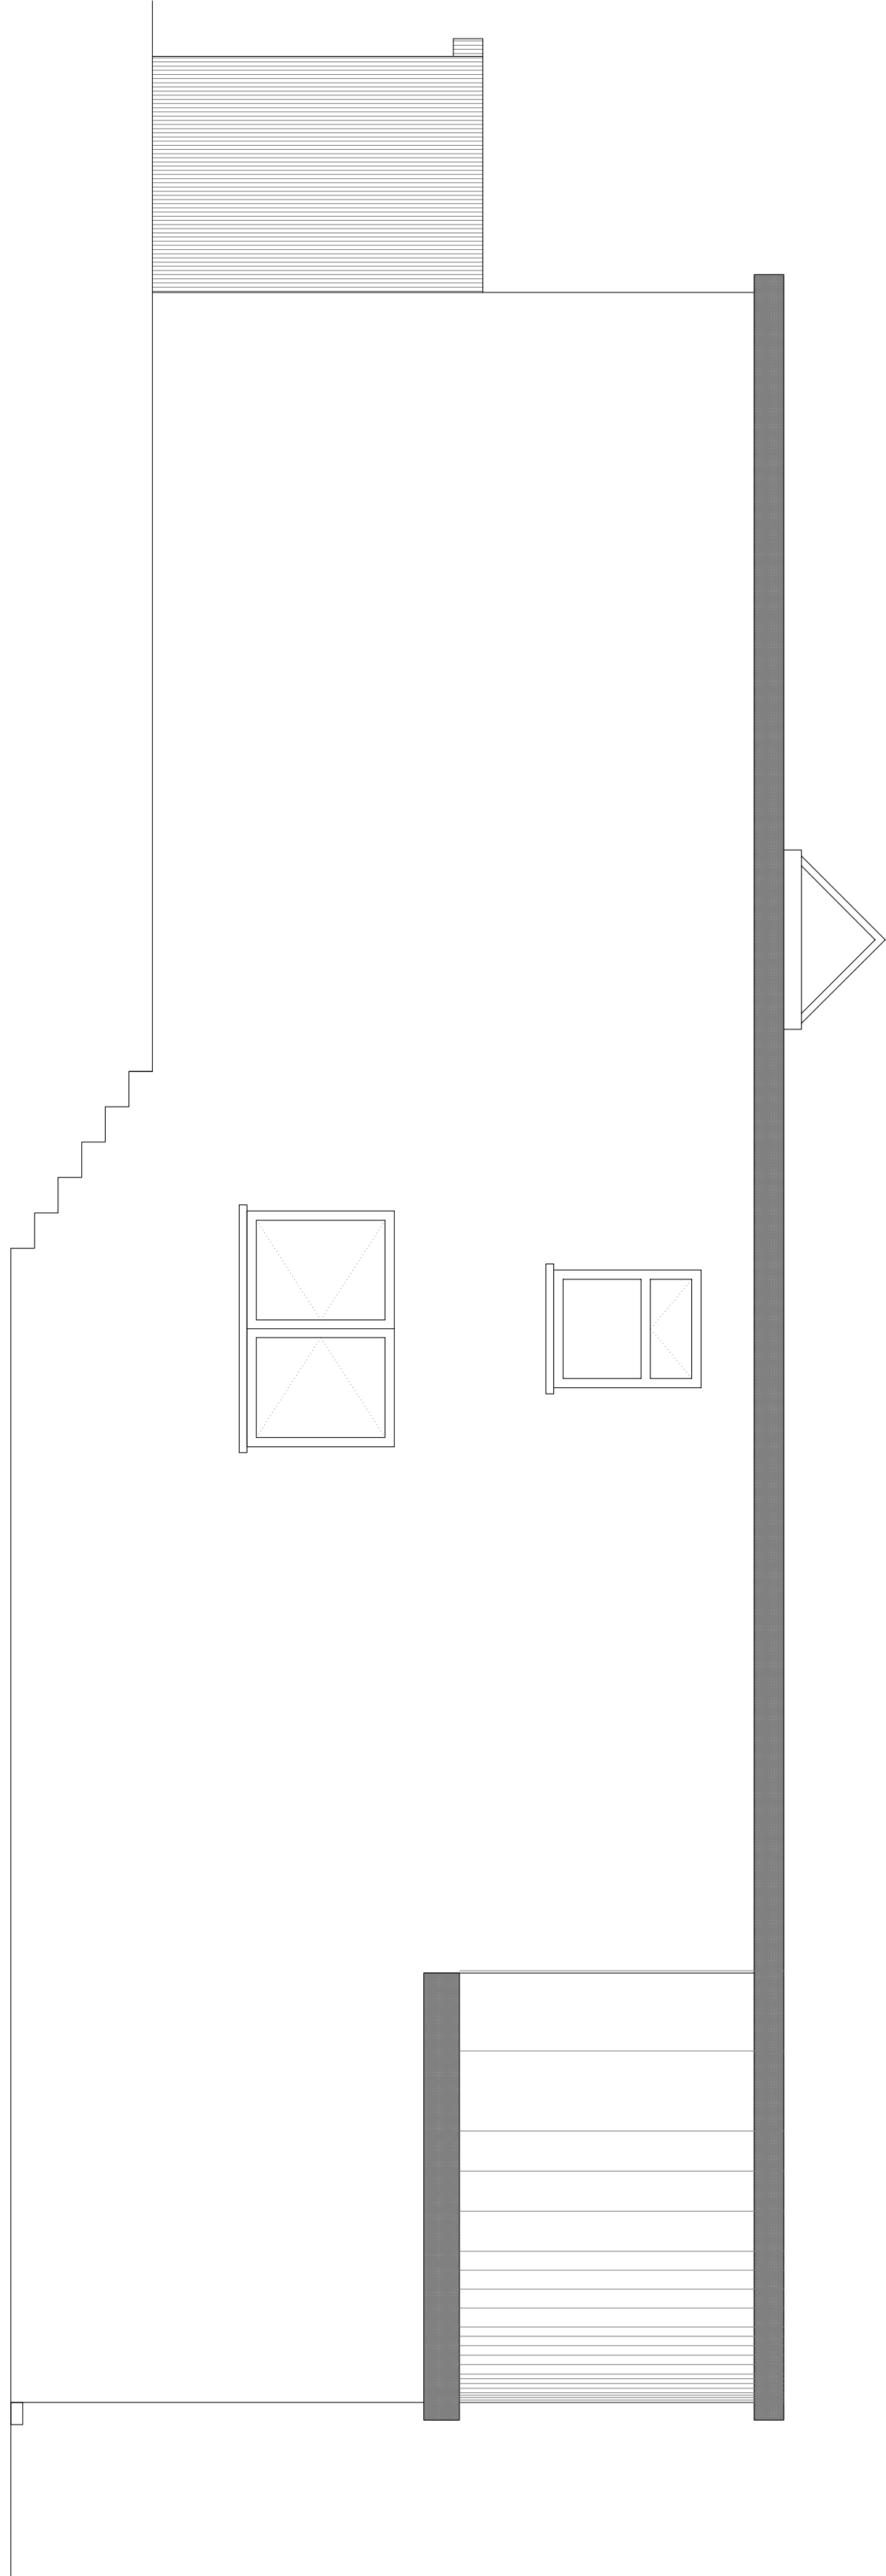

METRES

Copyright Notice:
This drawing is the property of Space Planning Services. Registered office at Metropolitan House, 28 Lees Road, UB8 3AT. No part of this drawing should be reproduced, copied without prior written consent.

Rev.	Description of Revision or Issue	Rev.	Chgd.	Date
F1	First Issue	AP	EA	03/10/16
A	Revision A	AP	EA	04/07/17
B	Revision B	AP	EA	12/07/17
C	Revision C, Views updated.	AP	EA	23/11/17
D	Revision D, Views updated.	AP	EA	13/12/17



SPACE PLANNING SERVICES
METROPOLITAN HOUSE, DAKES LANE
POTTERS BAR, MIDDLESEX, EN6 1AG
Tel :- 01707291575 Mobile :- 07956 491 282
E-mail: info@spaceps.co.uk Web: www.spaceps.co.uk

Drawing Title :-

PROPOSAL VIEWS

Scale :-

1:50 @ A1

Client Project Code :-

28 Lees Road, UB8 3AT

Drawn By :- AP	Checked By :- EA	Approved By :-
-------------------	---------------------	----------------

Date :- 03/10/16	Date :-	Date :-
---------------------	---------	---------

Drawing Number :- 109-004	Revision Letter :- D
------------------------------	-------------------------