



FRONT VIEW
SOUTH EAST

REAR VIEW
NORTH WEST

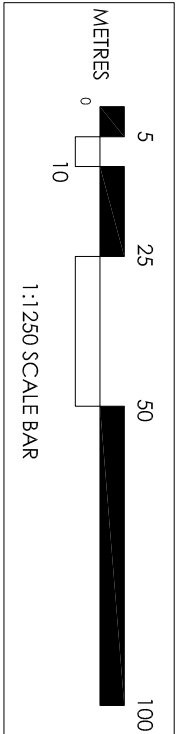

Copyright Notice:
This drawing is the property of Space Planning Services, Registered office at Metropolitan House, Parkes Lane, Potters Bar EN6 1AG.
Parts of this drawing should not be reproduced, copied without prior written consent.

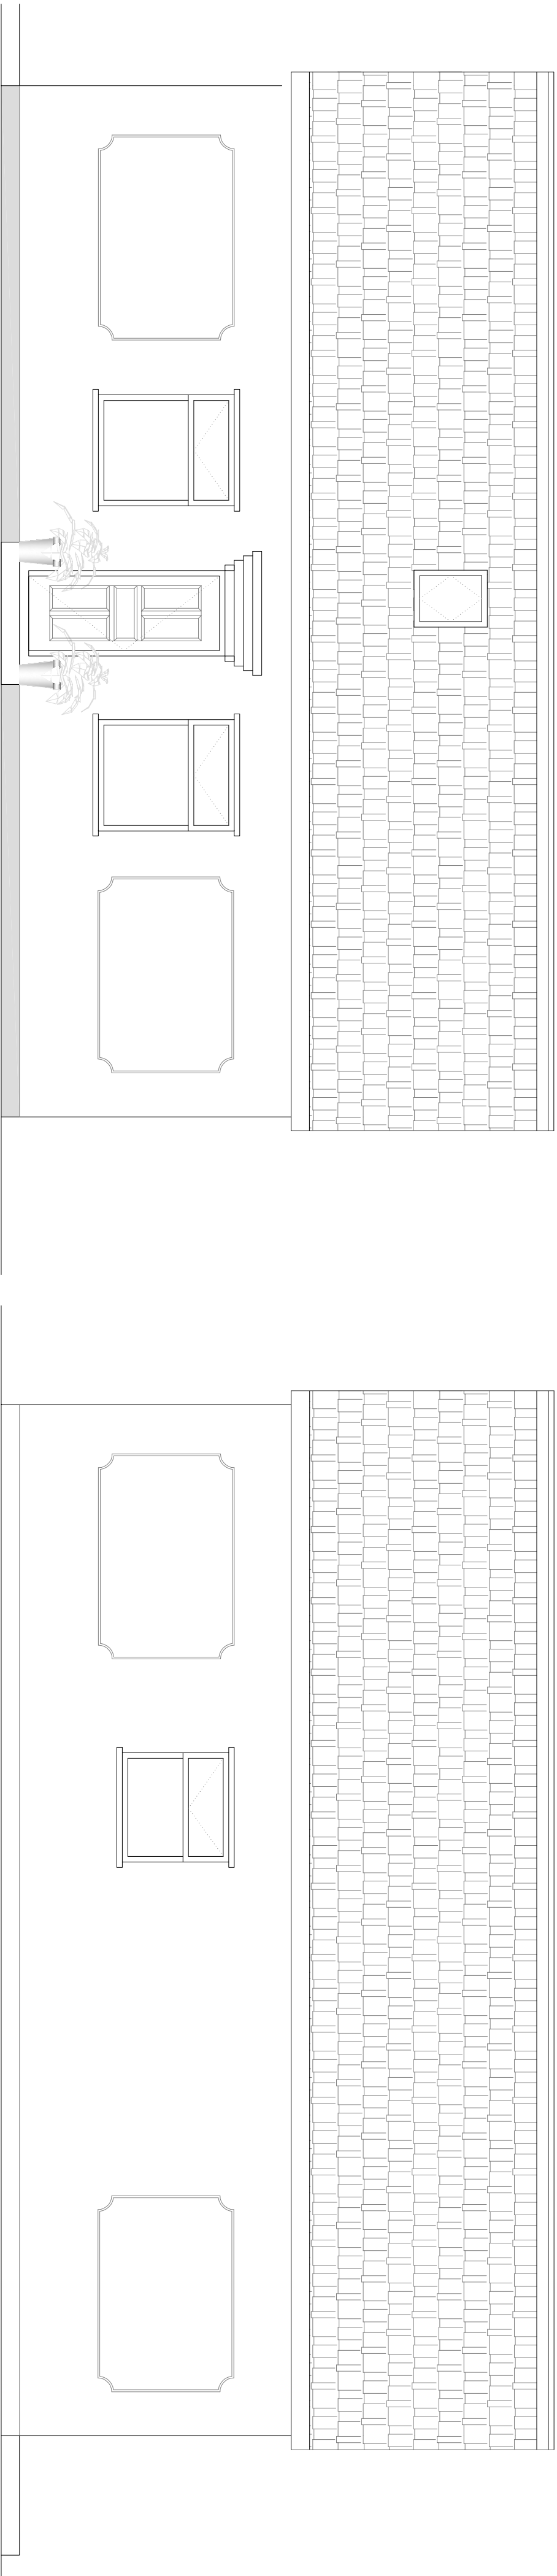

LATERAL VIEW
SOUTH WEST

LATERAL VIEW
NORTH EAST

Rev	Description of Revision or Issue	Rev	Chgd	Date
1	First Issue	AP	EA	03/10/16
A	REV A: Boundary line updated	AP	EA	18/12/17

SPACE PLANNING SERVICES
METROPOLITAN HOUSE, PARKES LANE
POTTERS BAR, HERTFORDSHIRE, EN6 1AG
Tel :- 01707291575 Mobile :- 07956 491 282
E-mail: info@spaceps.co.uk Web: www.spaceps.co.uk

Drawing Title :-

EXISTING VIEWS

Scale :-

1:50 @ A1

Client Project Code :-

28 Lees Road, UB8 3AT

Drawn By :- AP	Checked By :- EA	Approved By :-
-------------------	---------------------	----------------

Date :- 03/10/16	Date :-	Date :-
---------------------	---------	---------

Drawing Number :- 109-002	Revision Letter :- A
------------------------------	-------------------------

