

Copyright Notice: This drawing is the property of Space Planning Services, Registered office at Metropolitan House, Parkers Lane, Potters Bar EN6 1AG. Plans and drawings are not to be reproduced, copied without prior written consent.

Rev	Description of Revision or Issue	Rev	Drawn	Checked	Date
FT	First Issue	AP	EA		03/10/16
A	REV A: Boundary line updated	AP	EA		18/12/17

SPACE PLANNING SERVICES
METROPOLITAN HOUSE, PARKERS LANE
POTTERS BAR, HERTFORDSHIRE, EN6 1AG
Tel :- 017072915175 Mobile :- 07956 491 282
E-mail: info@spaceps.co.uk Web: www.spaceps.co.uk

Drawing Title :-

EXISTING PLANS

Scale :-

1:50 @ A1



Client Project Code :-

28 Lees Road, UB8 3AT


Drawn By :- AP	Checked By :- EA	Approved By :-
-------------------	---------------------	----------------

Date :- 03/10/16	Date :-	Date :-
---------------------	---------	---------


Drawing Number :- 109-001	Revision Letter :- A
------------------------------	-------------------------

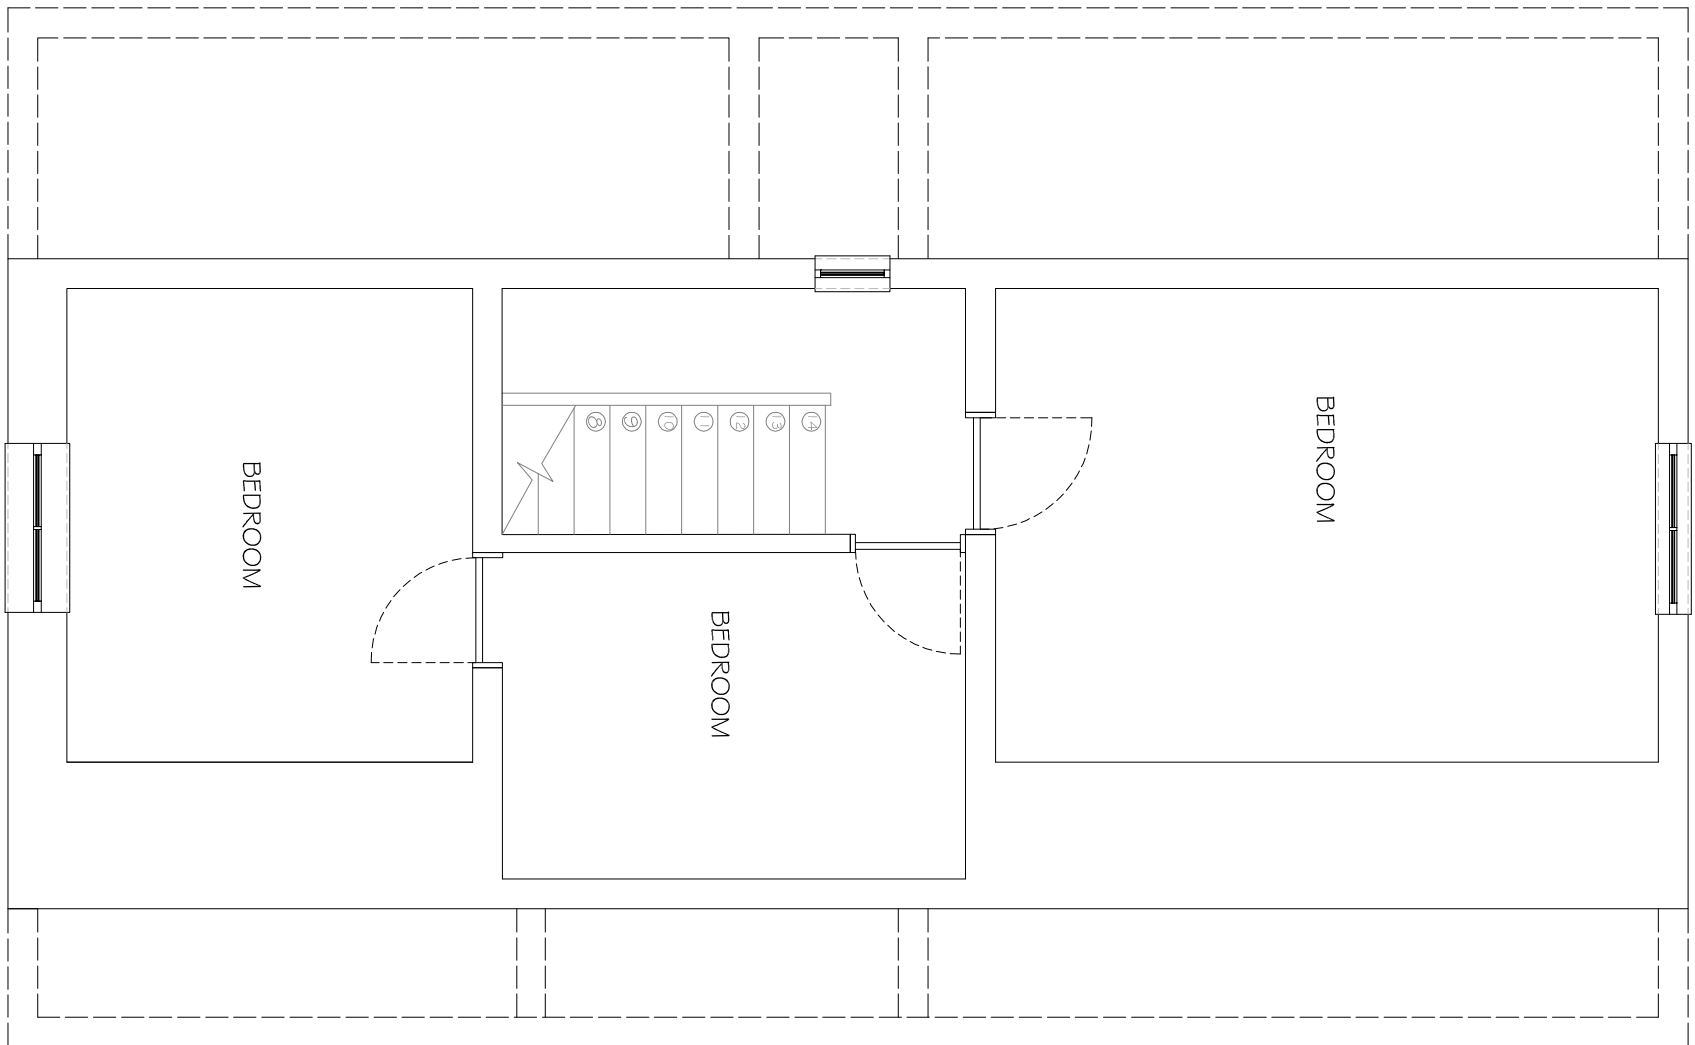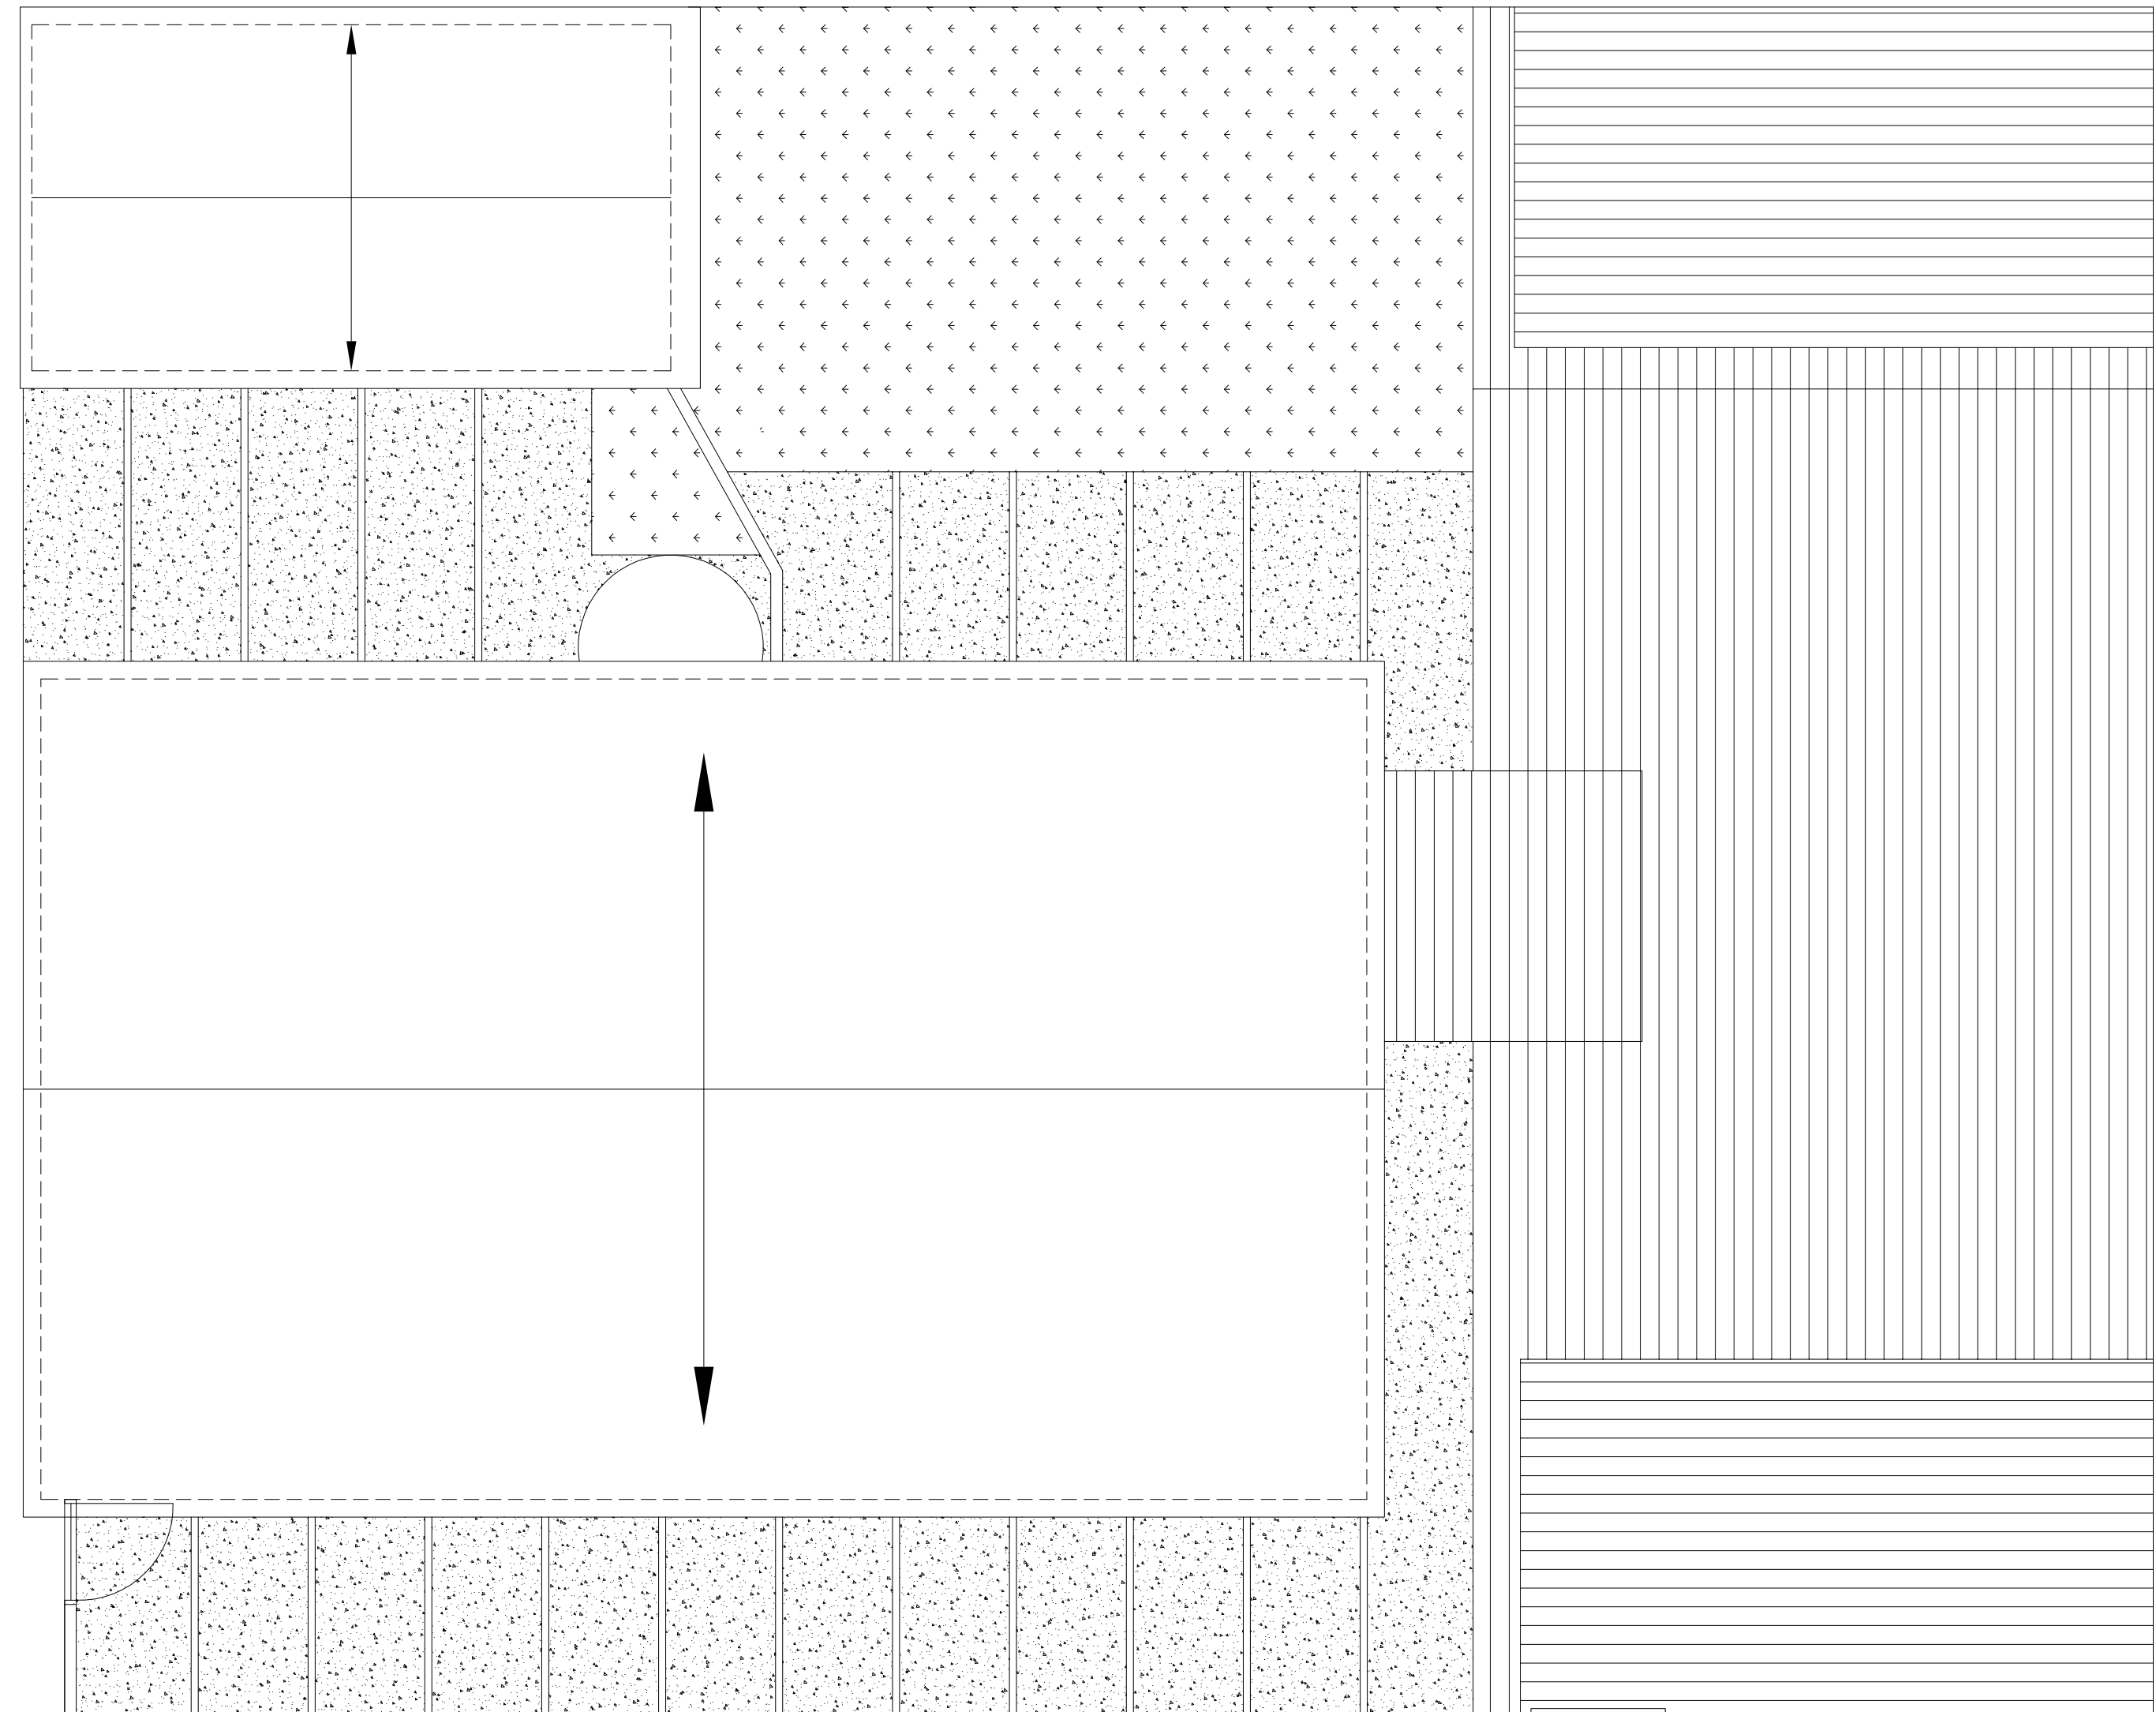

FIRST FLOOR

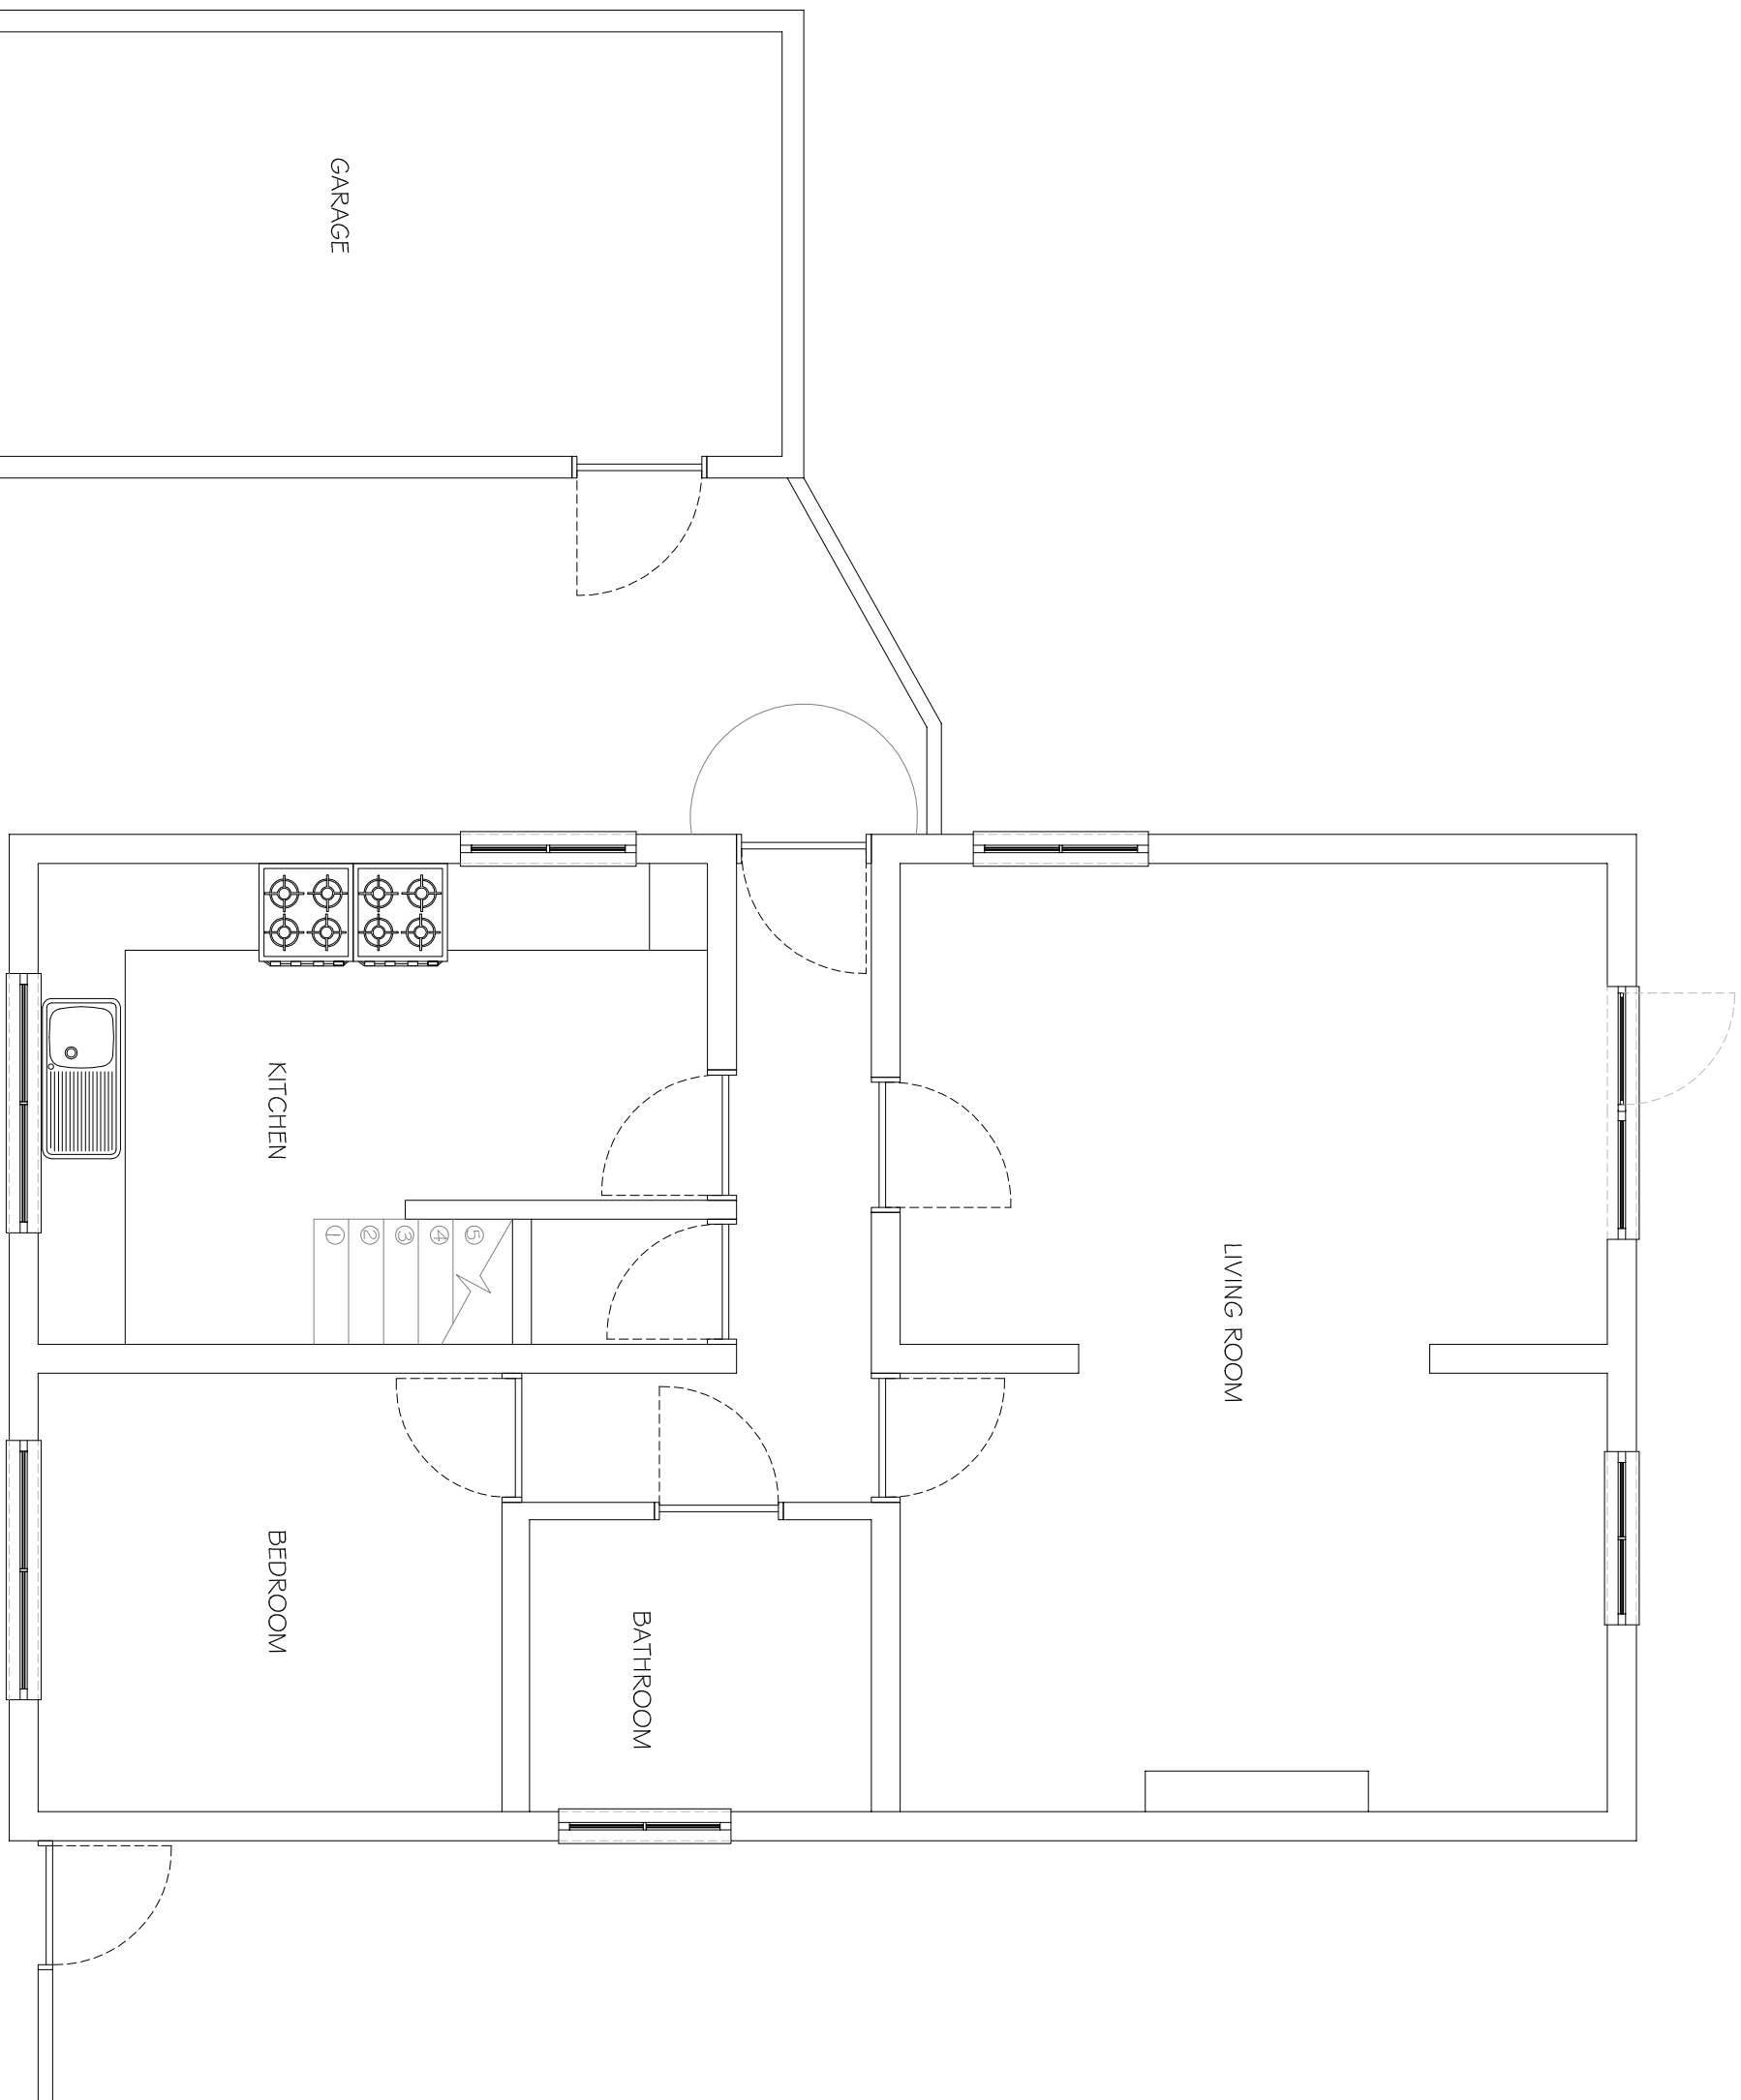

GROUND FLOOR

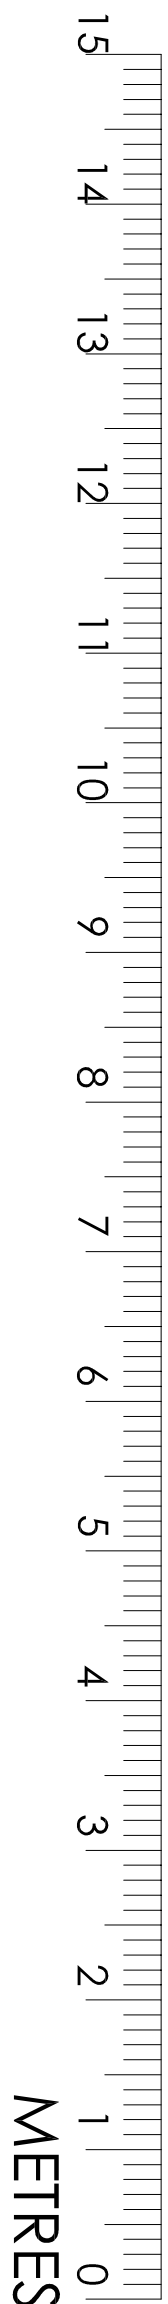

METRES