
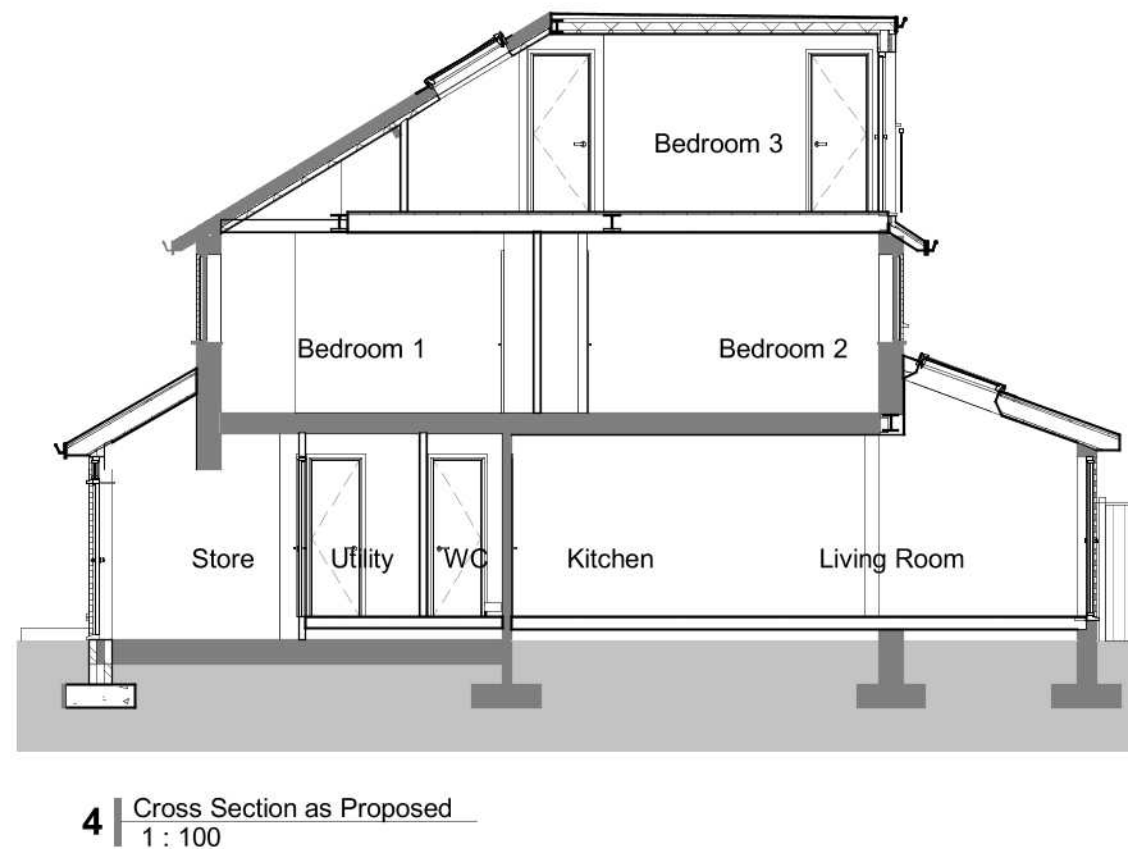
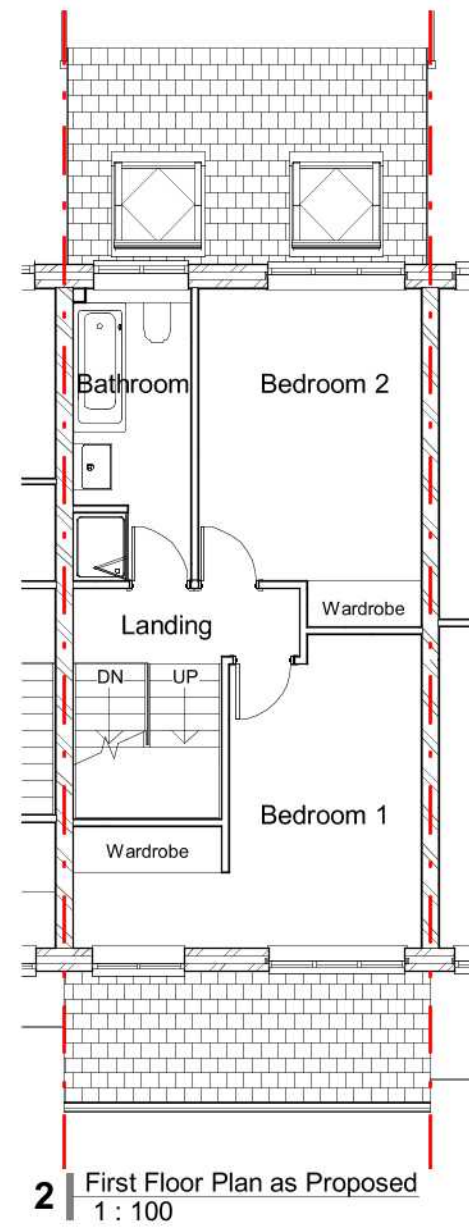


This drawing has been prepared solely to form part of an application for Planning Approval and should not be used for any other purpose.

0 1 2 3 4 5
Scale 1 : 100 m

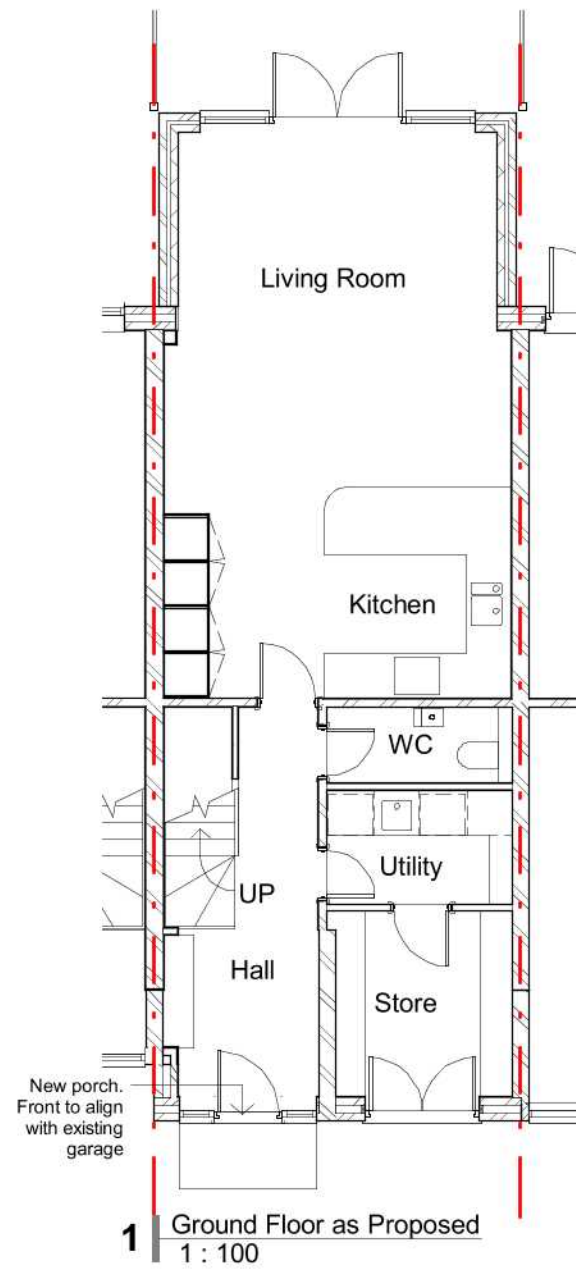

Rev A : 04/02/2021
Proposed elevations moved to 2017/P05

SC : A

Mark Doster

Client

50 Manor Lane,
London, UB3 5EQ

Project

Proposed Plans and
Section

Dwg. name

Drawing no. 2017 / P03

Revision. A.

Scale @ A3 1 : 100

Simon Clark : Architect
07951 526 168
simon@sc-a.co.uk

Copyright
SC : A