FAIRDALE GARDENS

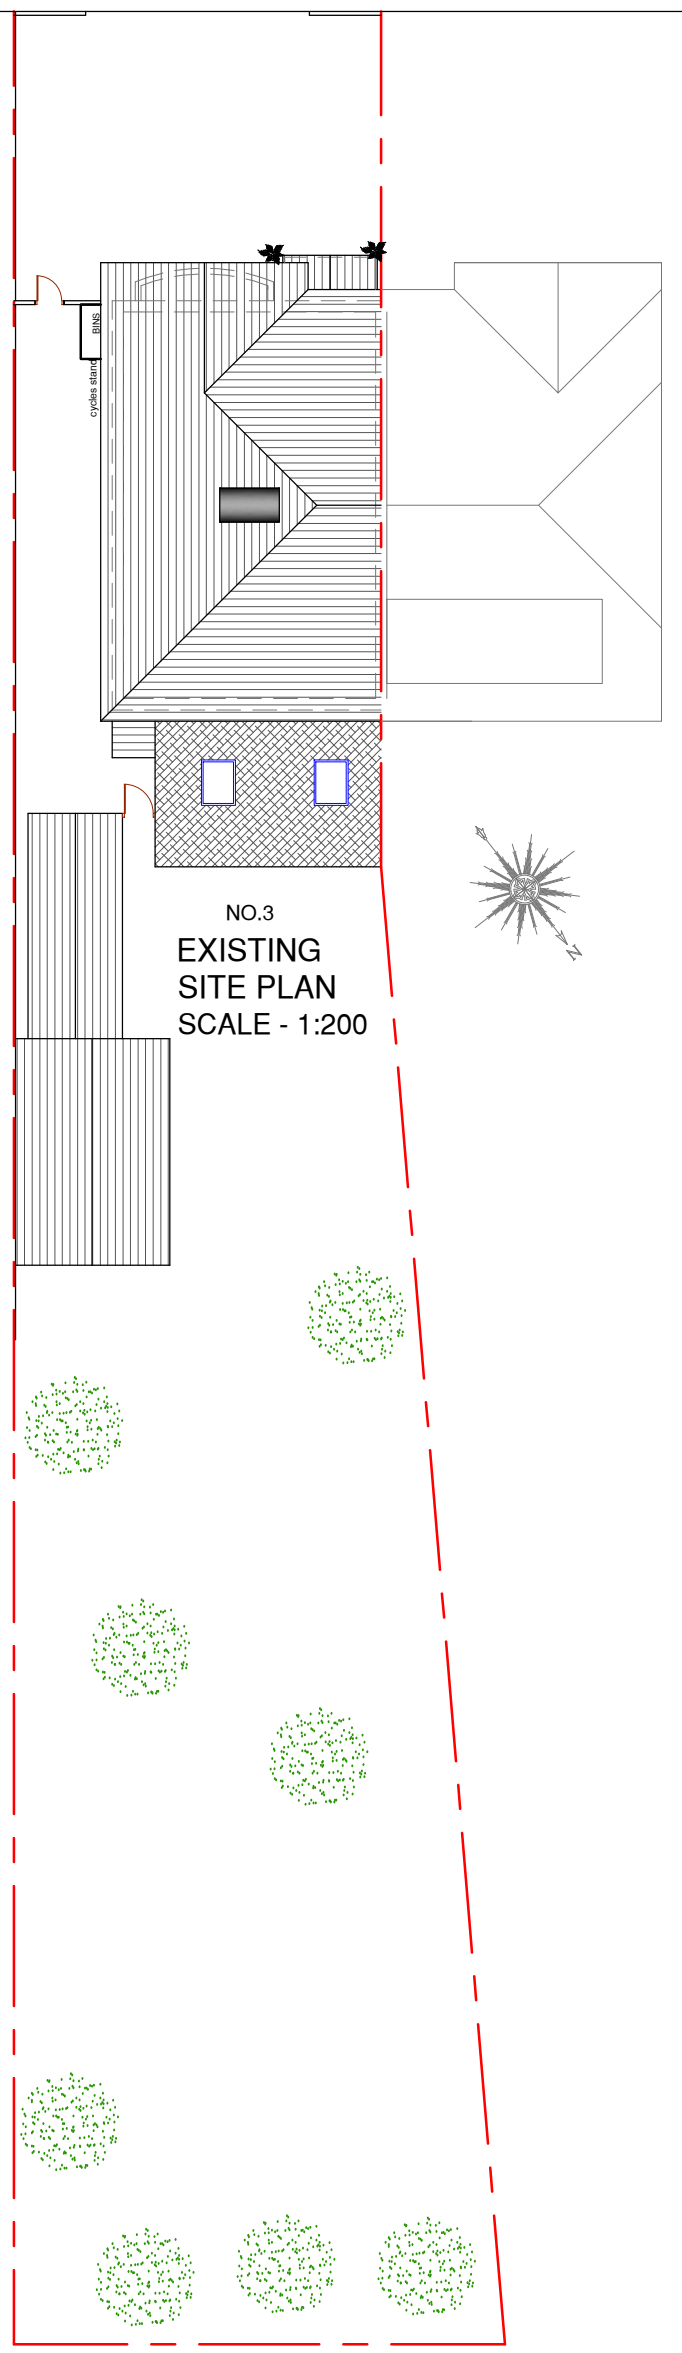

LOCATION PLAN

1 : 1250 SCALE

0m 10m 20m 30m 40m 50m 60m 70m 80m 90m 100m

SCALE @ 1:1250

0m 5m 10m 15m 20m 25m

SCALE @ 1:200

NOTES :

Client: MRS. LILAVANTI GOHEL
MR. & MRS SANJAY GOHIL

Job Title

3 FAIRDALE GARDENS
HAYES, MIDDLESEX
UB3 3JA

Drawing Title

LOCATION AND EXISTING
SITE PLANS

Revisions	Date

Scale: 1 : 200 / 1250 (A3)

Date: MAY 2024

Checked by: | Drawn by: RS

Drg No. TP/503/L01

Rev.