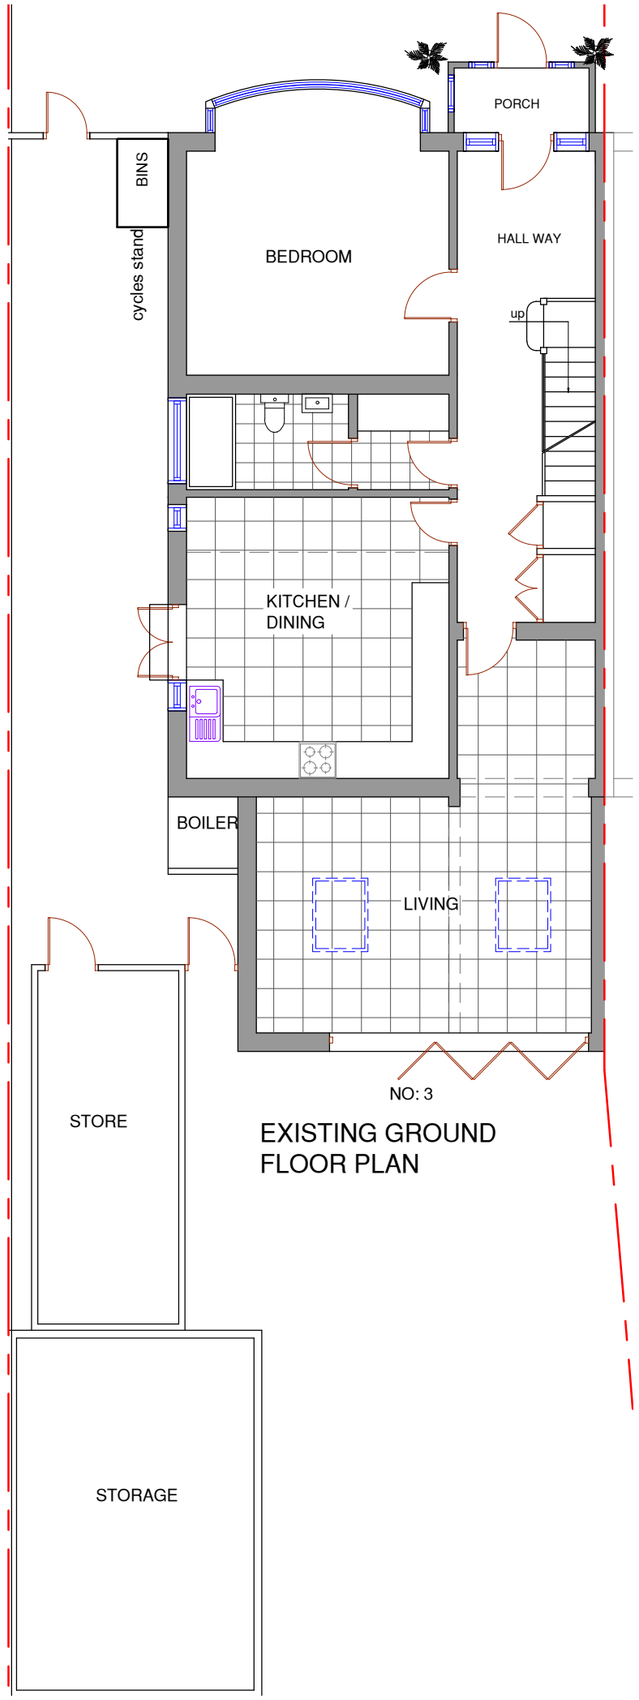

NO: 3

EXISTING GROUND FLOOR PLAN

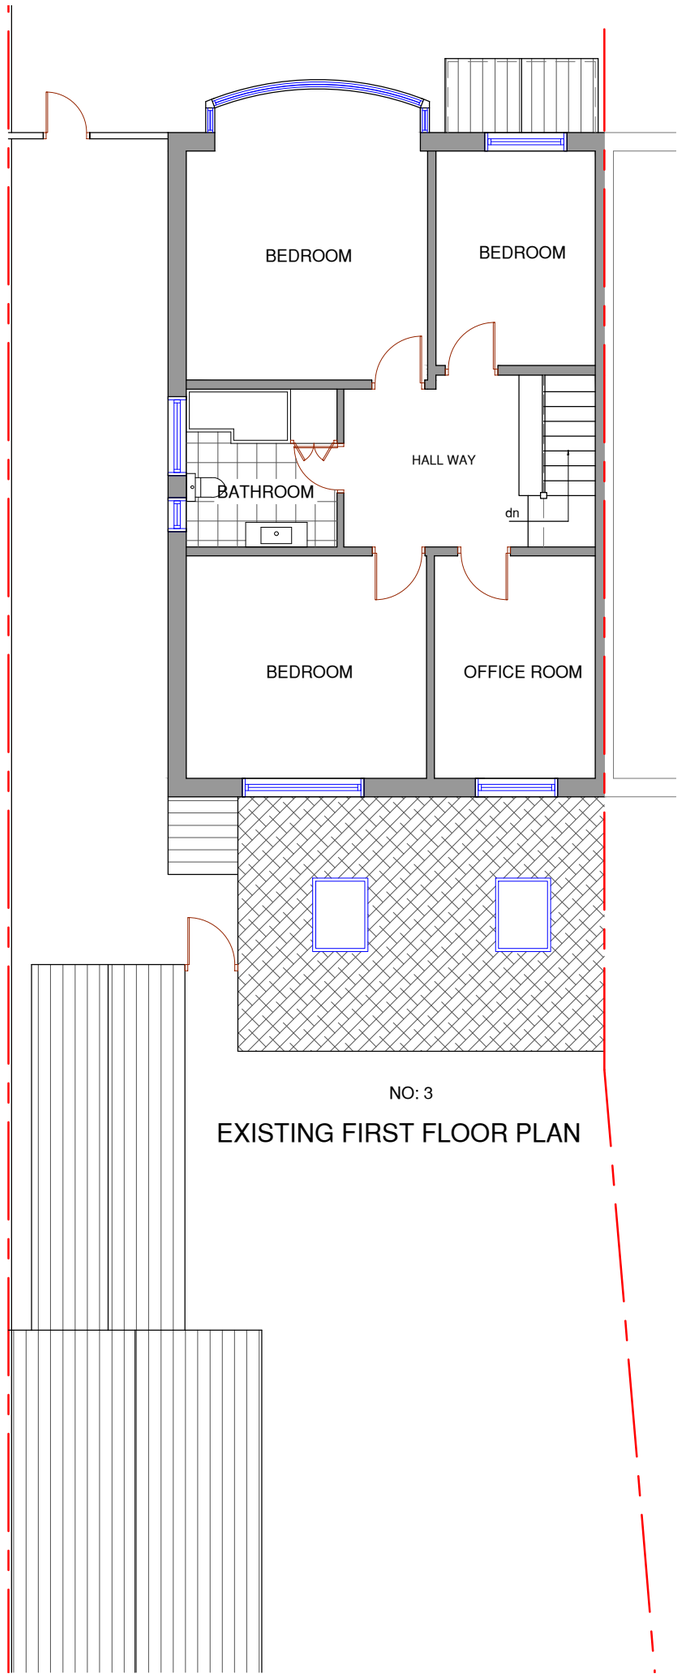

NO: 3

EXISTING FIRST FLOOR PLAN

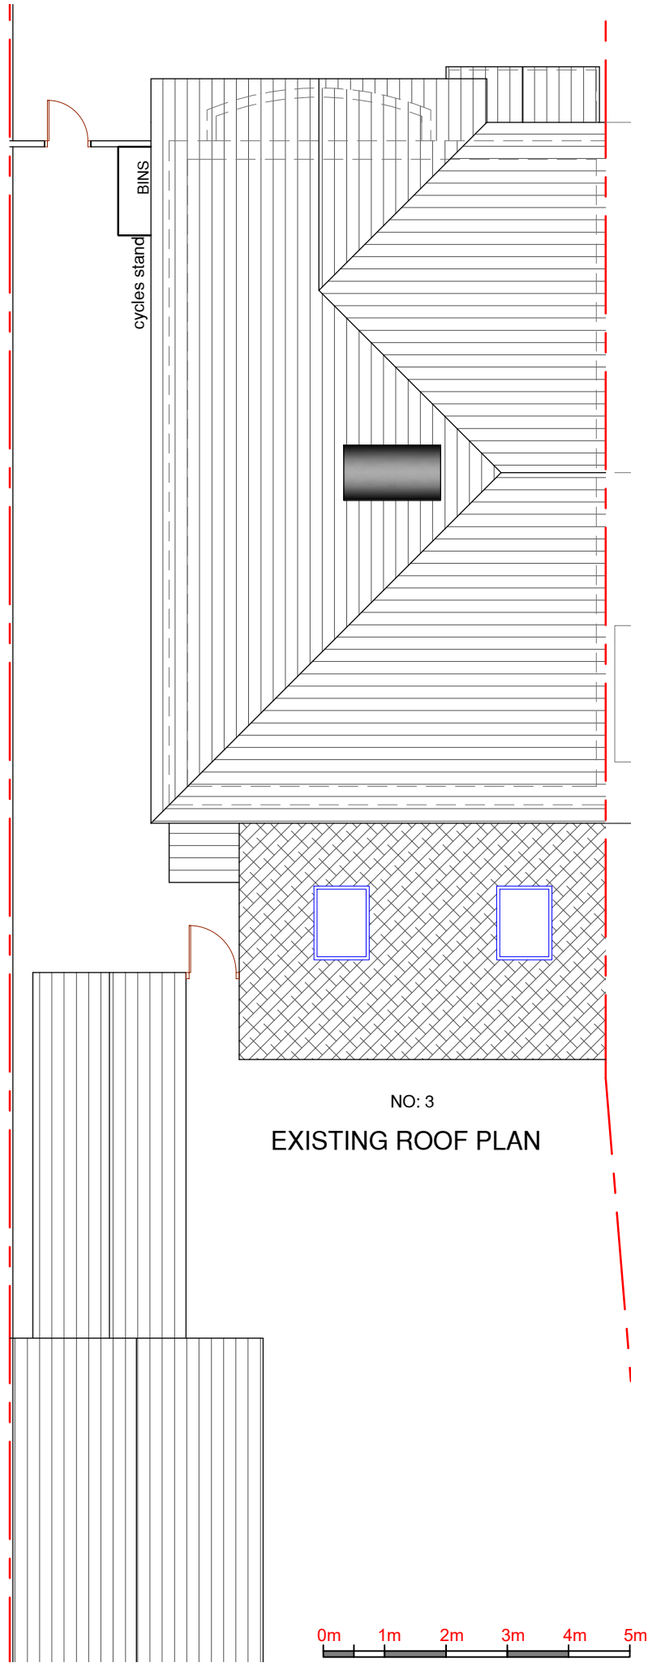

NO: 3

EXISTING ROOF PLAN

0m 1m 2m 3m 4m 5m

SCALE @ 1:100

NOTES :

Date	Revisions

Client: MRS. LILAVANTI GOHEL
MR. & MRS SANJAY GOHIL

Job Title

3 FAIRDALE GARDENS
HAYES, MIDDLESEX
UB3 3JA

Drawing Title

EXISTING FLOOR PLANS

Scale: 1 : 100 (A3)

Date: MAY 2024

Checked by: | Drawn by: RS

Drg No. TP/503/02 | Rev.