

H. M. LAND REGISTRY GENERAL MAP


NATIONAL GRID PLAN TQ 0783 SECTION U
GREATER LONDON

Scale 1/1250



BOROUGH of HILLINGDON

SITE PLAN
69, LONG LANE
HILLINGDON
UB10 0AN

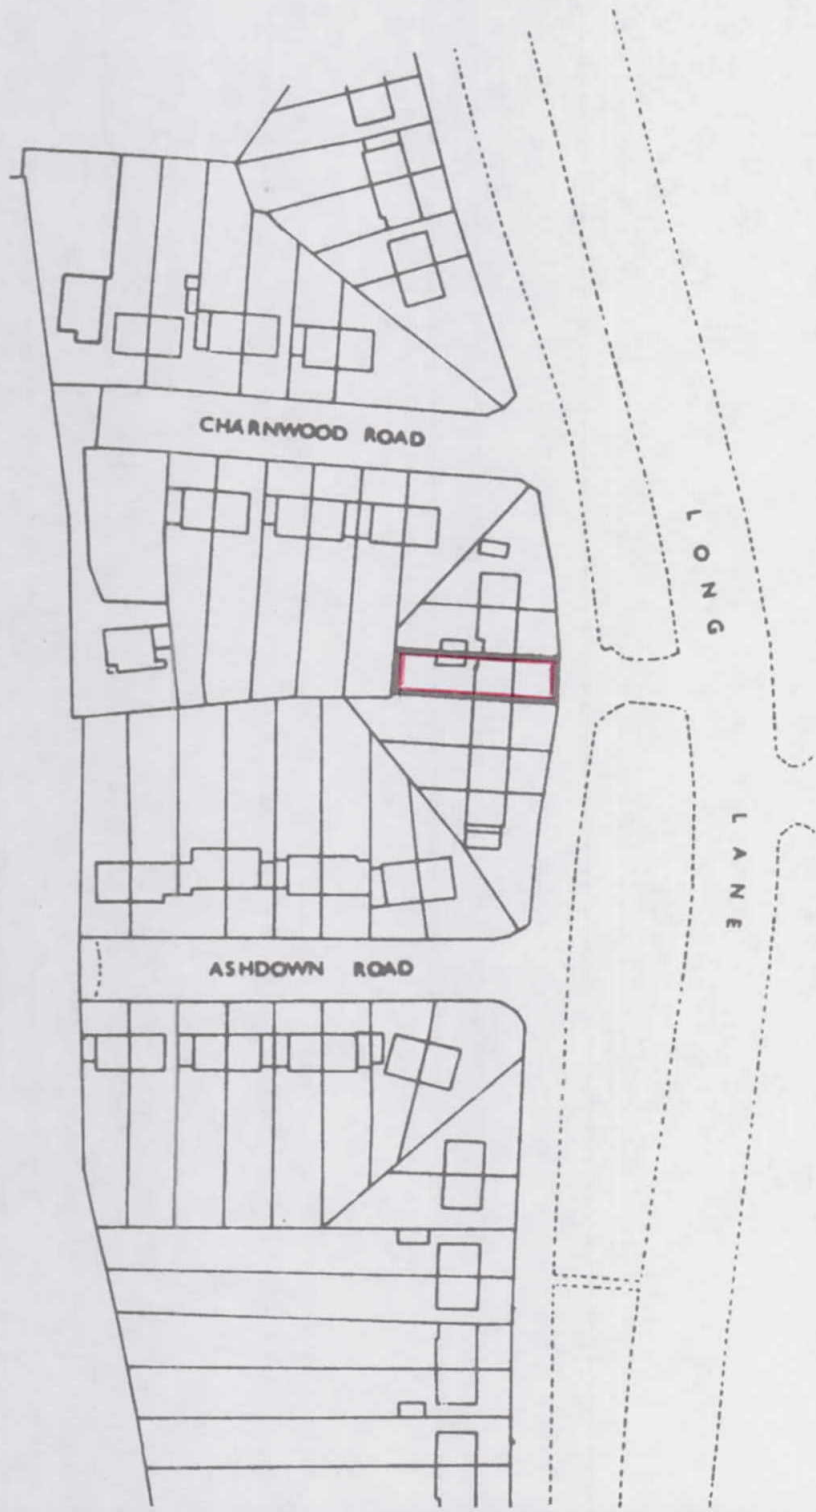

TQ 07
TQ 07