


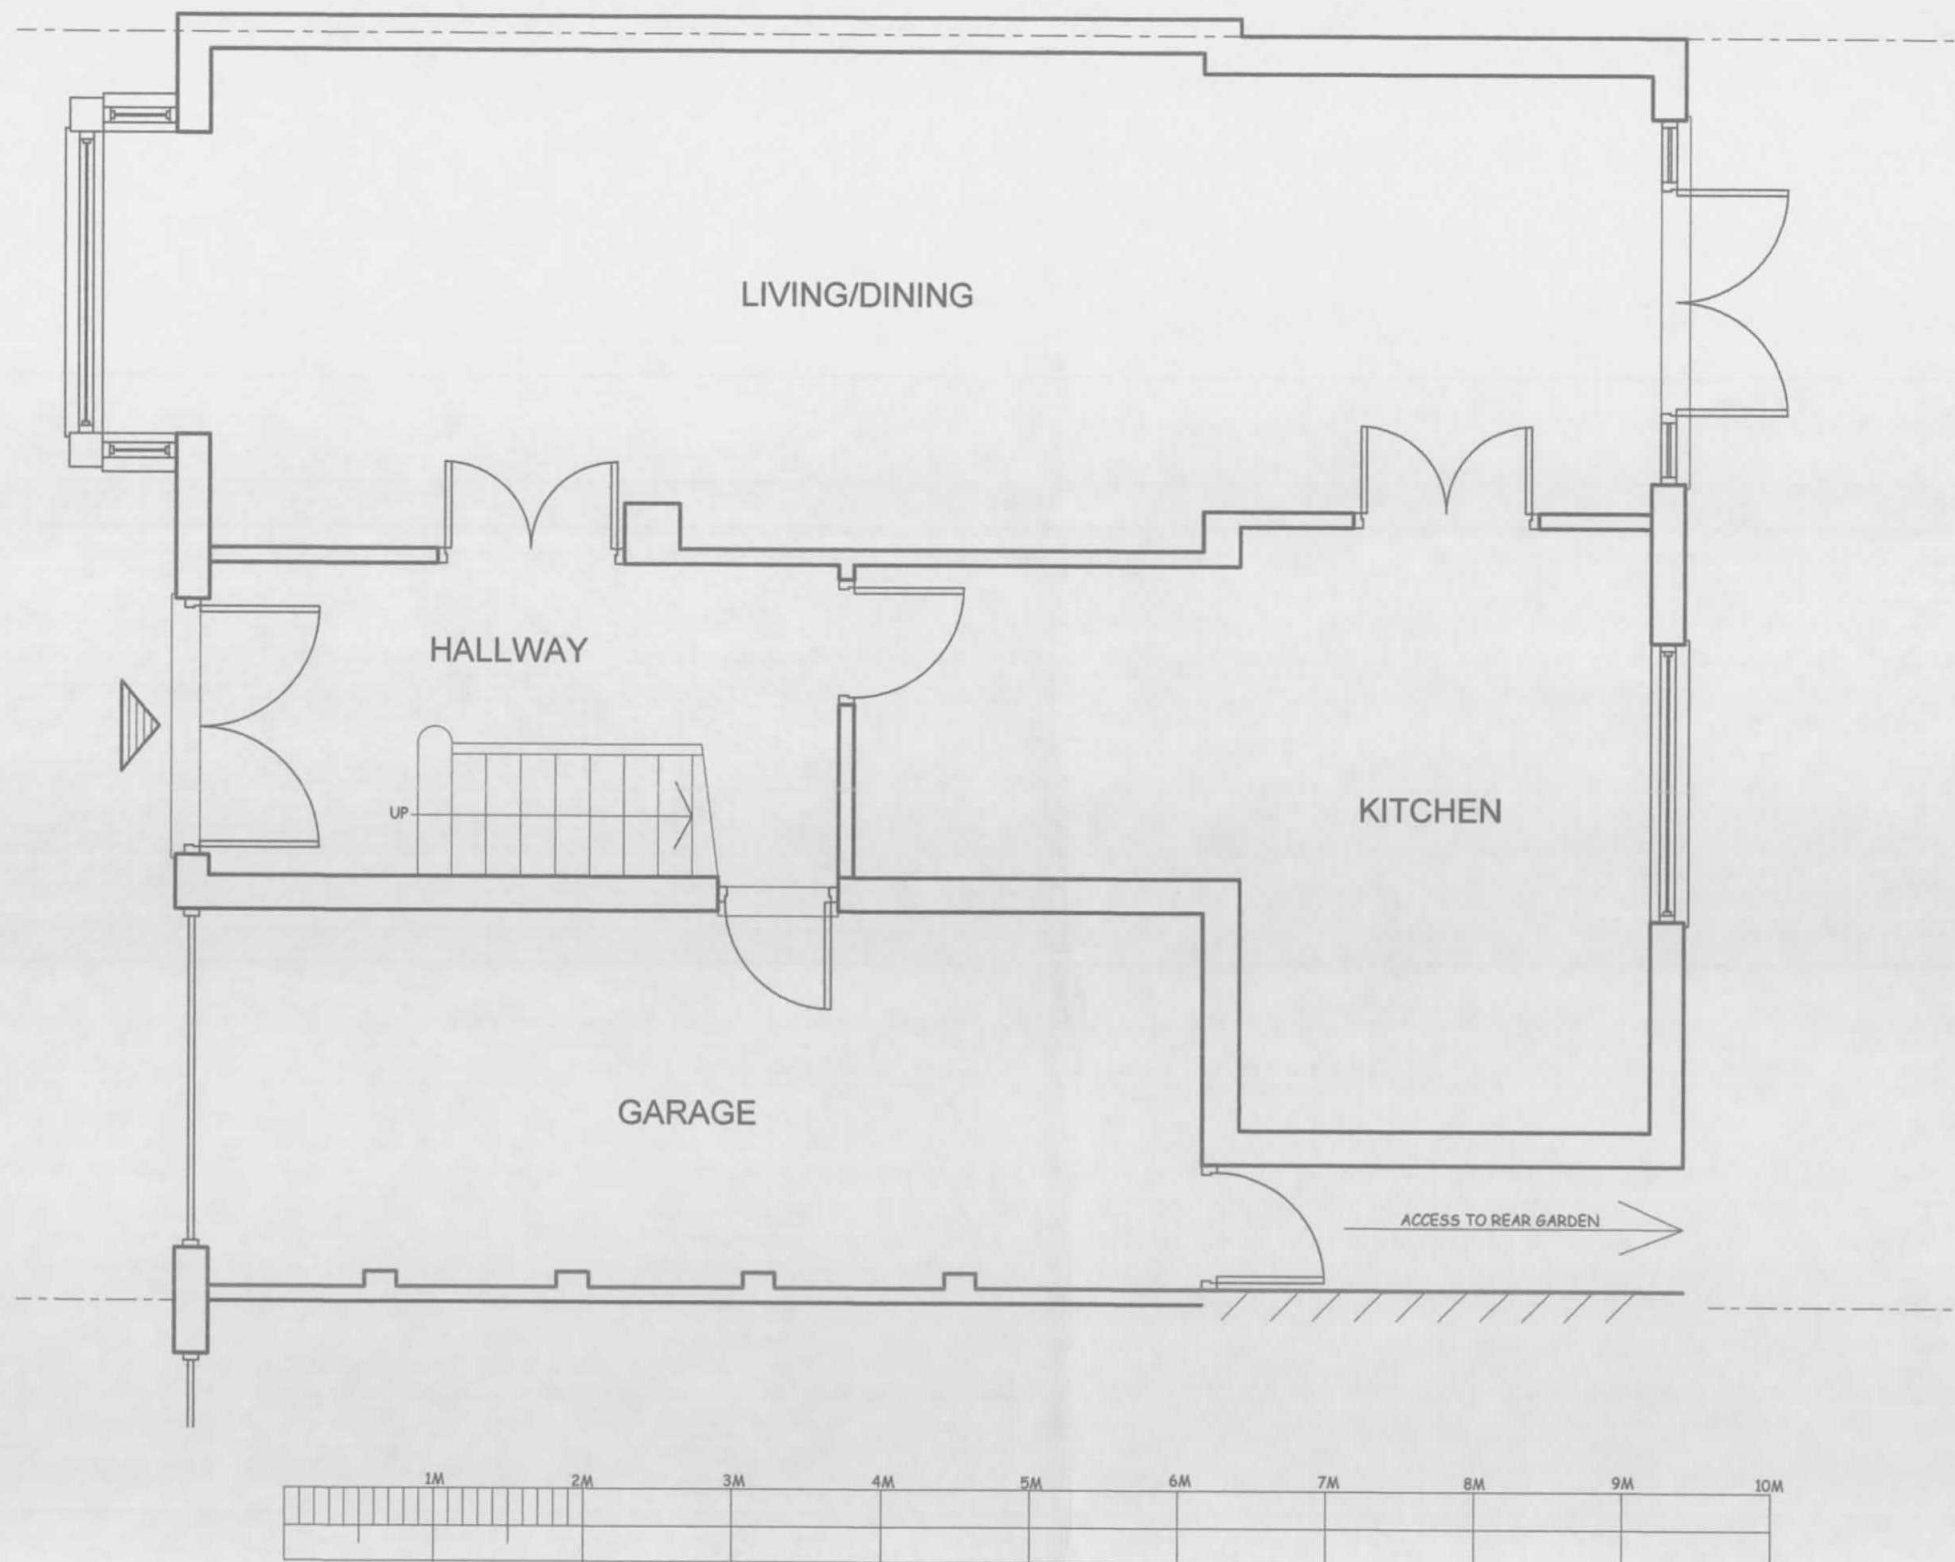

| NOTES:                                                                   | COPYRIGHT:                                                                                  | JOB TITLE                              | DRAWING TITLE         | SCALE: 1:50   |               |      |
|--------------------------------------------------------------------------|---------------------------------------------------------------------------------------------|----------------------------------------|-----------------------|---------------|---------------|------|
| All Dimensions must be checked on site and not scaled from this drawing. | R.P.ARCHITECTURAL SERVICES<br>39A,NORWICH ROAD<br>NORTHWOOD<br>HA6 1ND<br>Tel: 07753 659794 | 69 LONG LANE<br>HILLINGDON<br>UB10 0AN | EXISTING GROUND FLOOR | DATE:FEB/2019 | DRAWING. NO.  | REV. |
|                                                                          |                                                                                             |                                        |                       | DRAWN:RP      | RPA/69/LL/101 |      |
|                                                                          |                                                                                             |                                        |                       |               |               |      |