


NOTES :
ALL DIMENSIONS MUST BE CHECKED ON SITE AND
NOT SCALED FROM THIS DRAWING




EXISTING FRONT

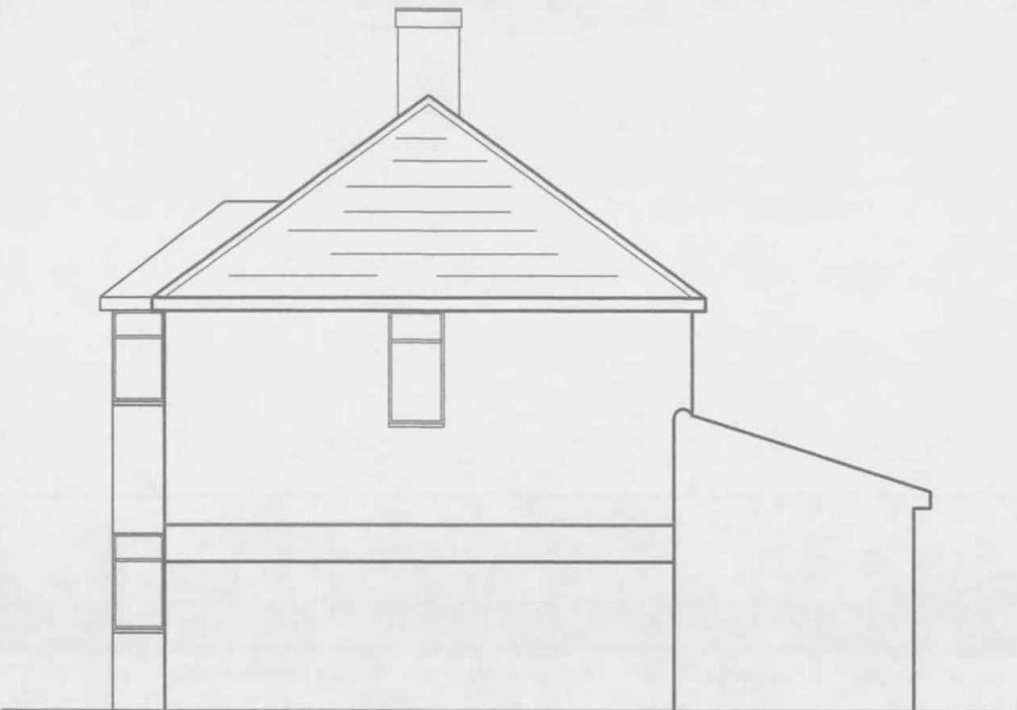

EXISTING FLANK WALL



EXISTING REAR

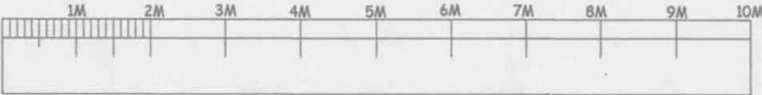

SCALE BAR

A	DATE	REVISION

COPYRIGHT:

R.P.ARCHITECTURAL SERVICES
39A NORWICH ROAD
NORTHWOOD
MIDDLESEX
HA6 1ND

Tel: 07753 659794

CLIENT:

JOB TITLE:

69 LONG LANE
HILLINGDON
UB10 0AN

DRAWING TITLE:

EXISTING ELEVATIONS

SCALE : 1:100

DATE:FEB/2019 DRAWN: RPA

DRG. NO. RPA/69/LL/103	REV.
-------------------------------	--------------