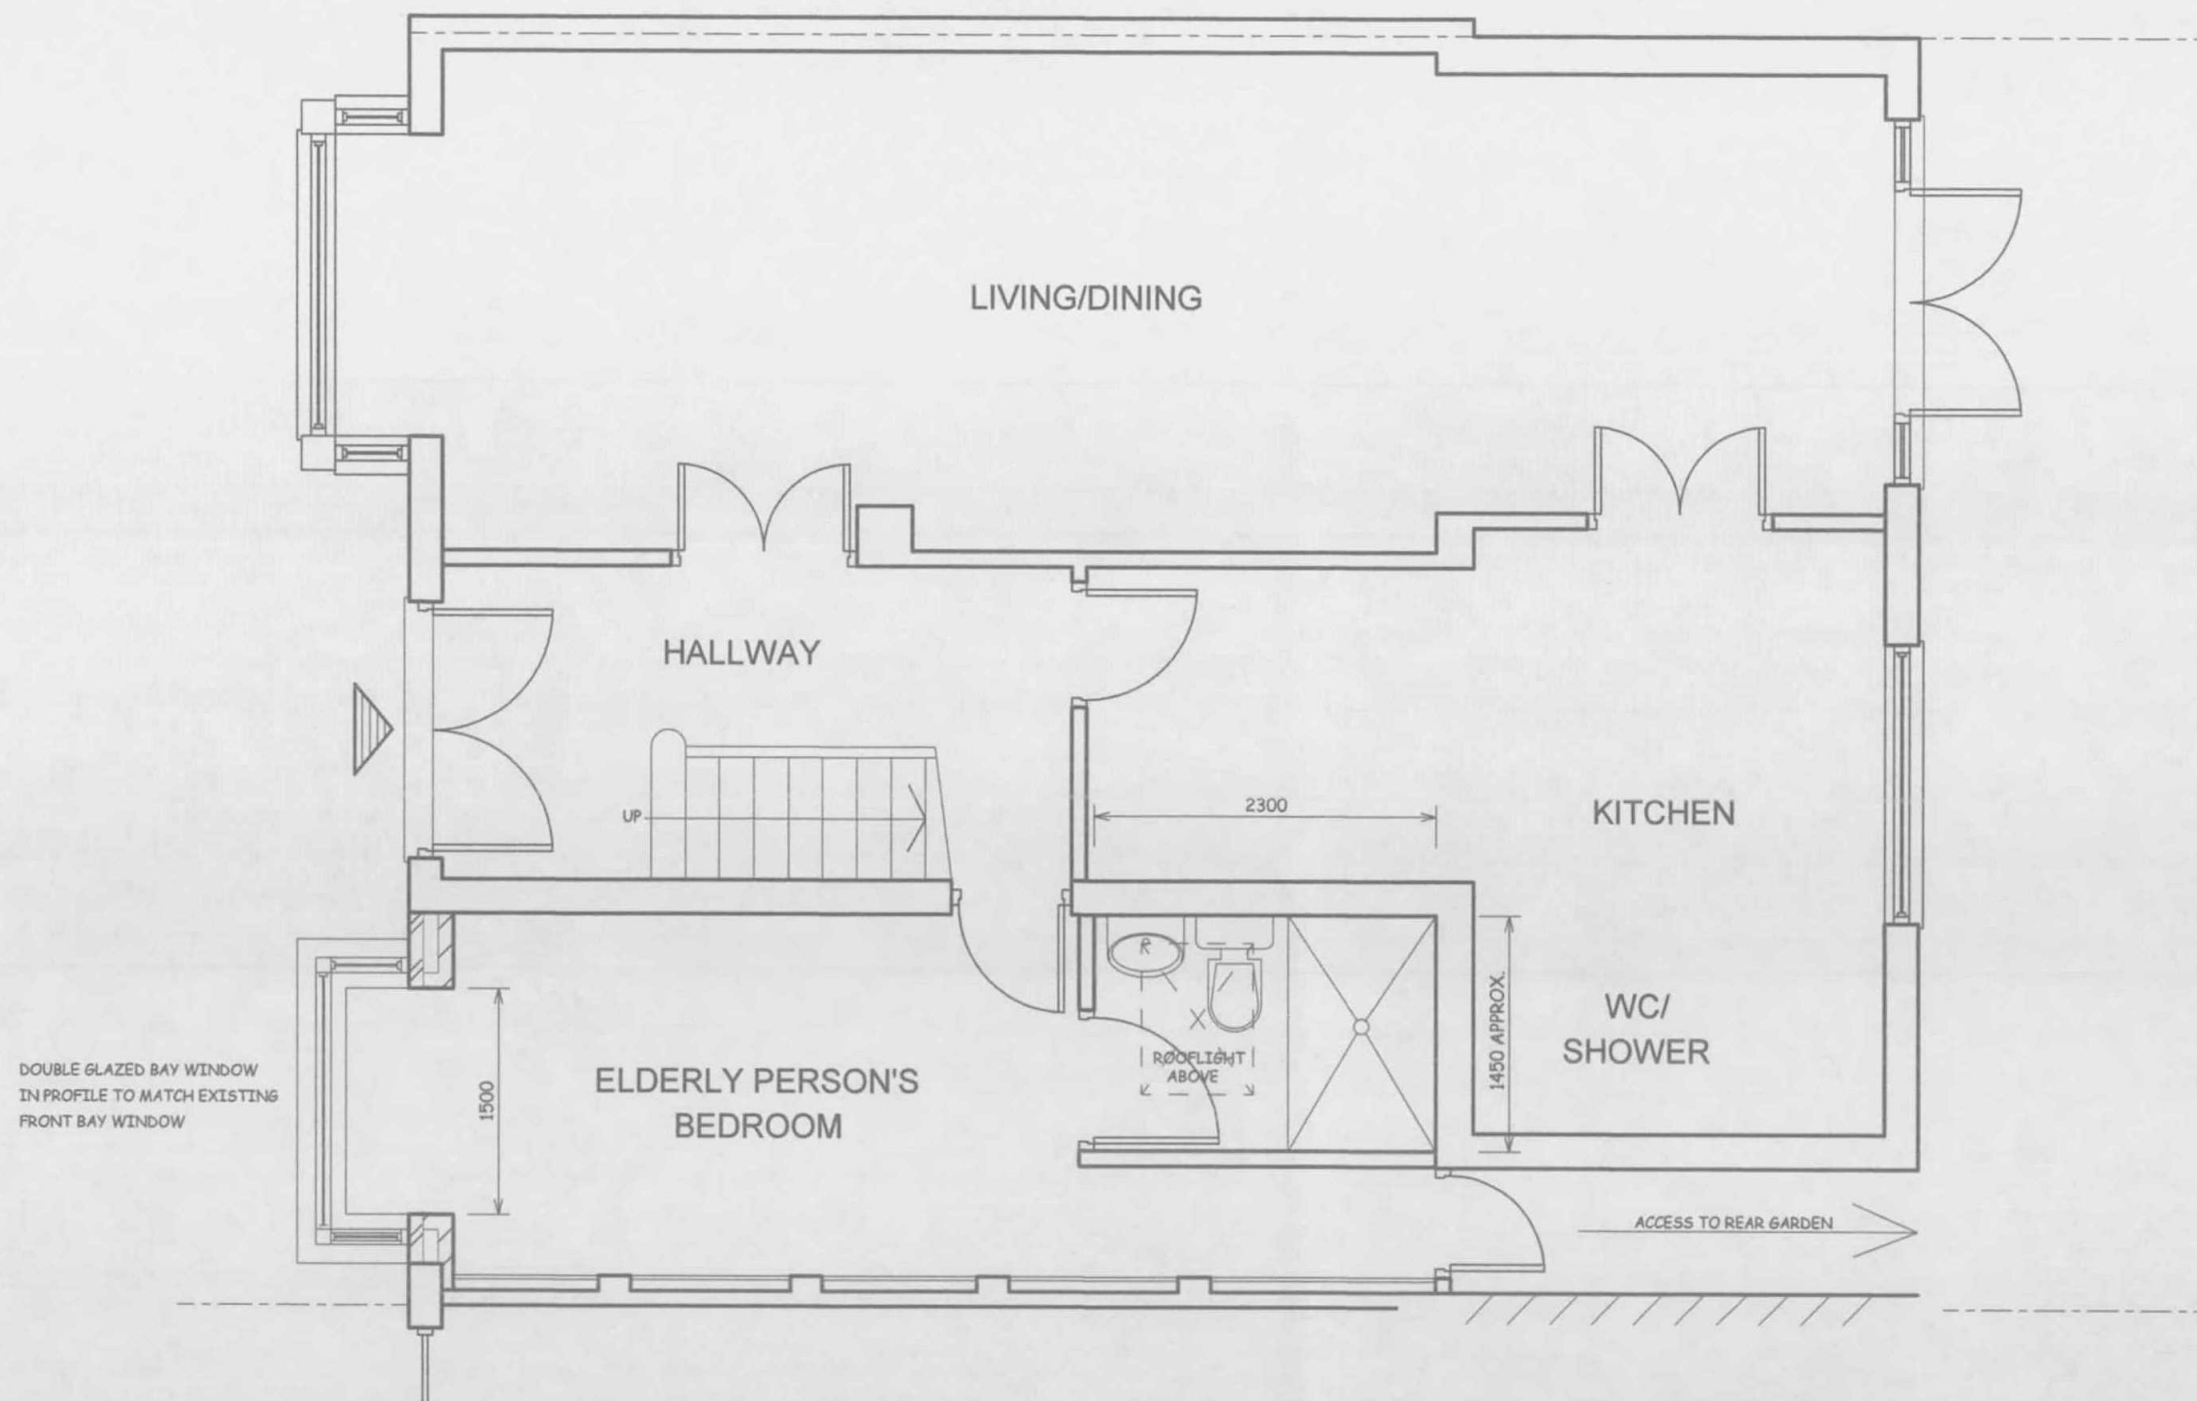


NOTES: All Dimensions must be checked on site and not scaled from this drawing.	COPYRIGHT: R.P.ARCHITECTURAL SERVICES 39A,NORWICH ROAD NORTHWOOD HA6 1ND Tel: 07753 659794	JOB TITLE 69 LONG LANE HILLINGDON UB10 0AN	DRAWING TITLE PROPOSED GROUND FLOOR	SCALE: 1:50	DRAWING. NO. RPA/69/LL/102	REV.
				DATE:FEB/2019		
				DRAWN:RP		