




PROPOSED FRONT



PROPOSED FLANK WALL



PROPOSED REAR

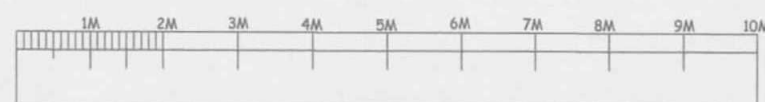

SCALE BAR

NOTES :
ALL DIMENSIONS MUST BE CHECKED ON SITE AND
NOT SCALED FROM THIS DRAWING

A	DATE	REVISION
---	------	----------

COPYRIGHT:

R.P.ARCHITECTURAL SERVICES
39A NORWICH ROAD
NORTHWOOD
MIDDLESEX
HA6 1ND

Tel: 07753 659794

CLIENT:

JOB TITLE:

69 LONG LANE
HILLINGDON
UB10 0AN

DRAWING TITLE:

PROPOSED ELEVATIONS

SCALE : 1:100

DATE:FEB/2019

DRAWN: RPA

DRG. NO.

RPA/69/LL/104

REV.