




SOUTH ELEVATION EXISTING

EAST ELEVATION EXISTING

NORTH ELEVATION EXISTING

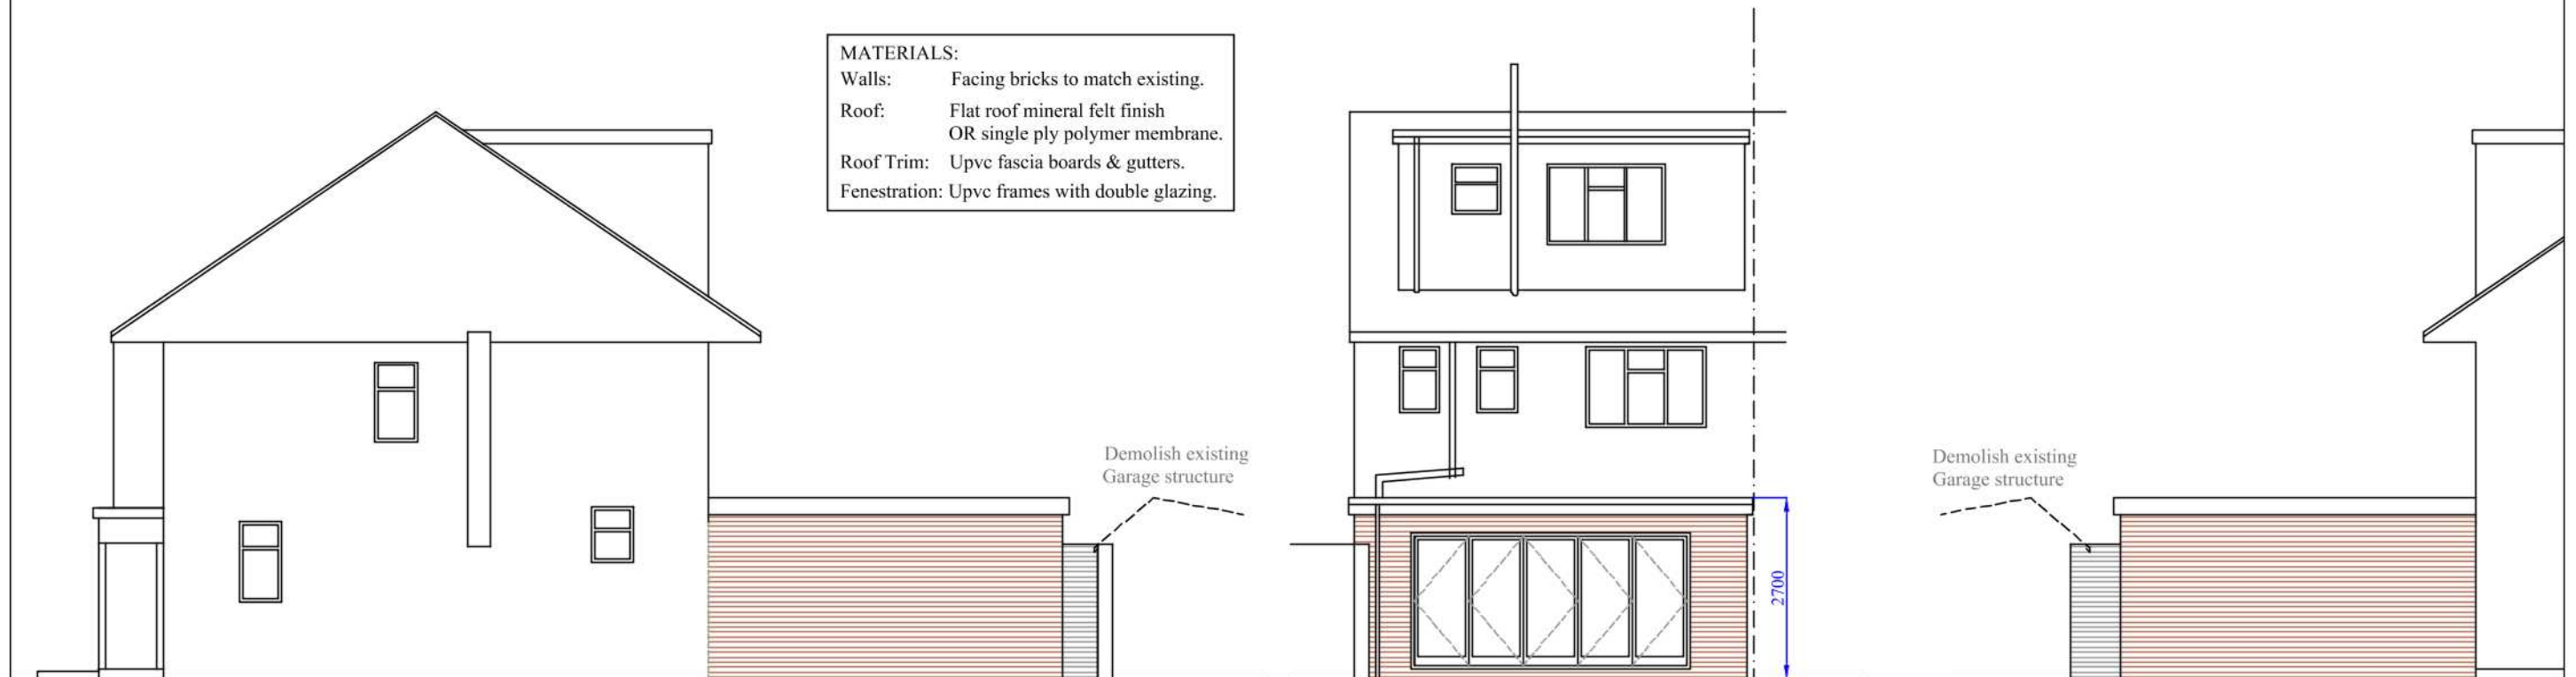

**MATERIALS:**  
 Walls: Facing bricks to match existing.  
 Roof: Flat roof mineral felt finish  
 OR single ply polymer membrane.  
 Roof Trim: Upvc fascia boards & gutters.  
 Fenestration: Upvc frames with double glazing.

SOUTH ELEVATION PROPOSED

EAST ELEVATION PROPOSED

NORTH ELEVATION PROPOSED



**ARCHPLAN DESIGNS LTD**  
 ARCHITECTS  
 Old Mill House, Solesbridge Lane  
 Rickmansworth, Herts WD3 5SX.  
 TEL. 07765 890634

THIS DRAWING IS NOT TO BE REPRODUCED IN ANY PART OR  
 FORM WITHOUT WRITTEN PERMISSION FROM APD.Ltd.  
 ALL COPYRIGHT RESERVED

THIS DRAWING IS FOR PLANNING CONSULTATIONS ONLY  
 SCALE OFF DIMENSIONS FOR PLANNING PURPOSES.

|          |                                |
|----------|--------------------------------|
| PROJECT: | 48 Edinburgh Drive, Ickenham.  |
| TITLE:   | EXISTING & PROPOSED ELEVATIONS |
| SCALE:   | 1:100 (A3)                     |
| DATE:    | October 2019                   |
| PLAN No: | 201914 / PL / 202 / A          |