
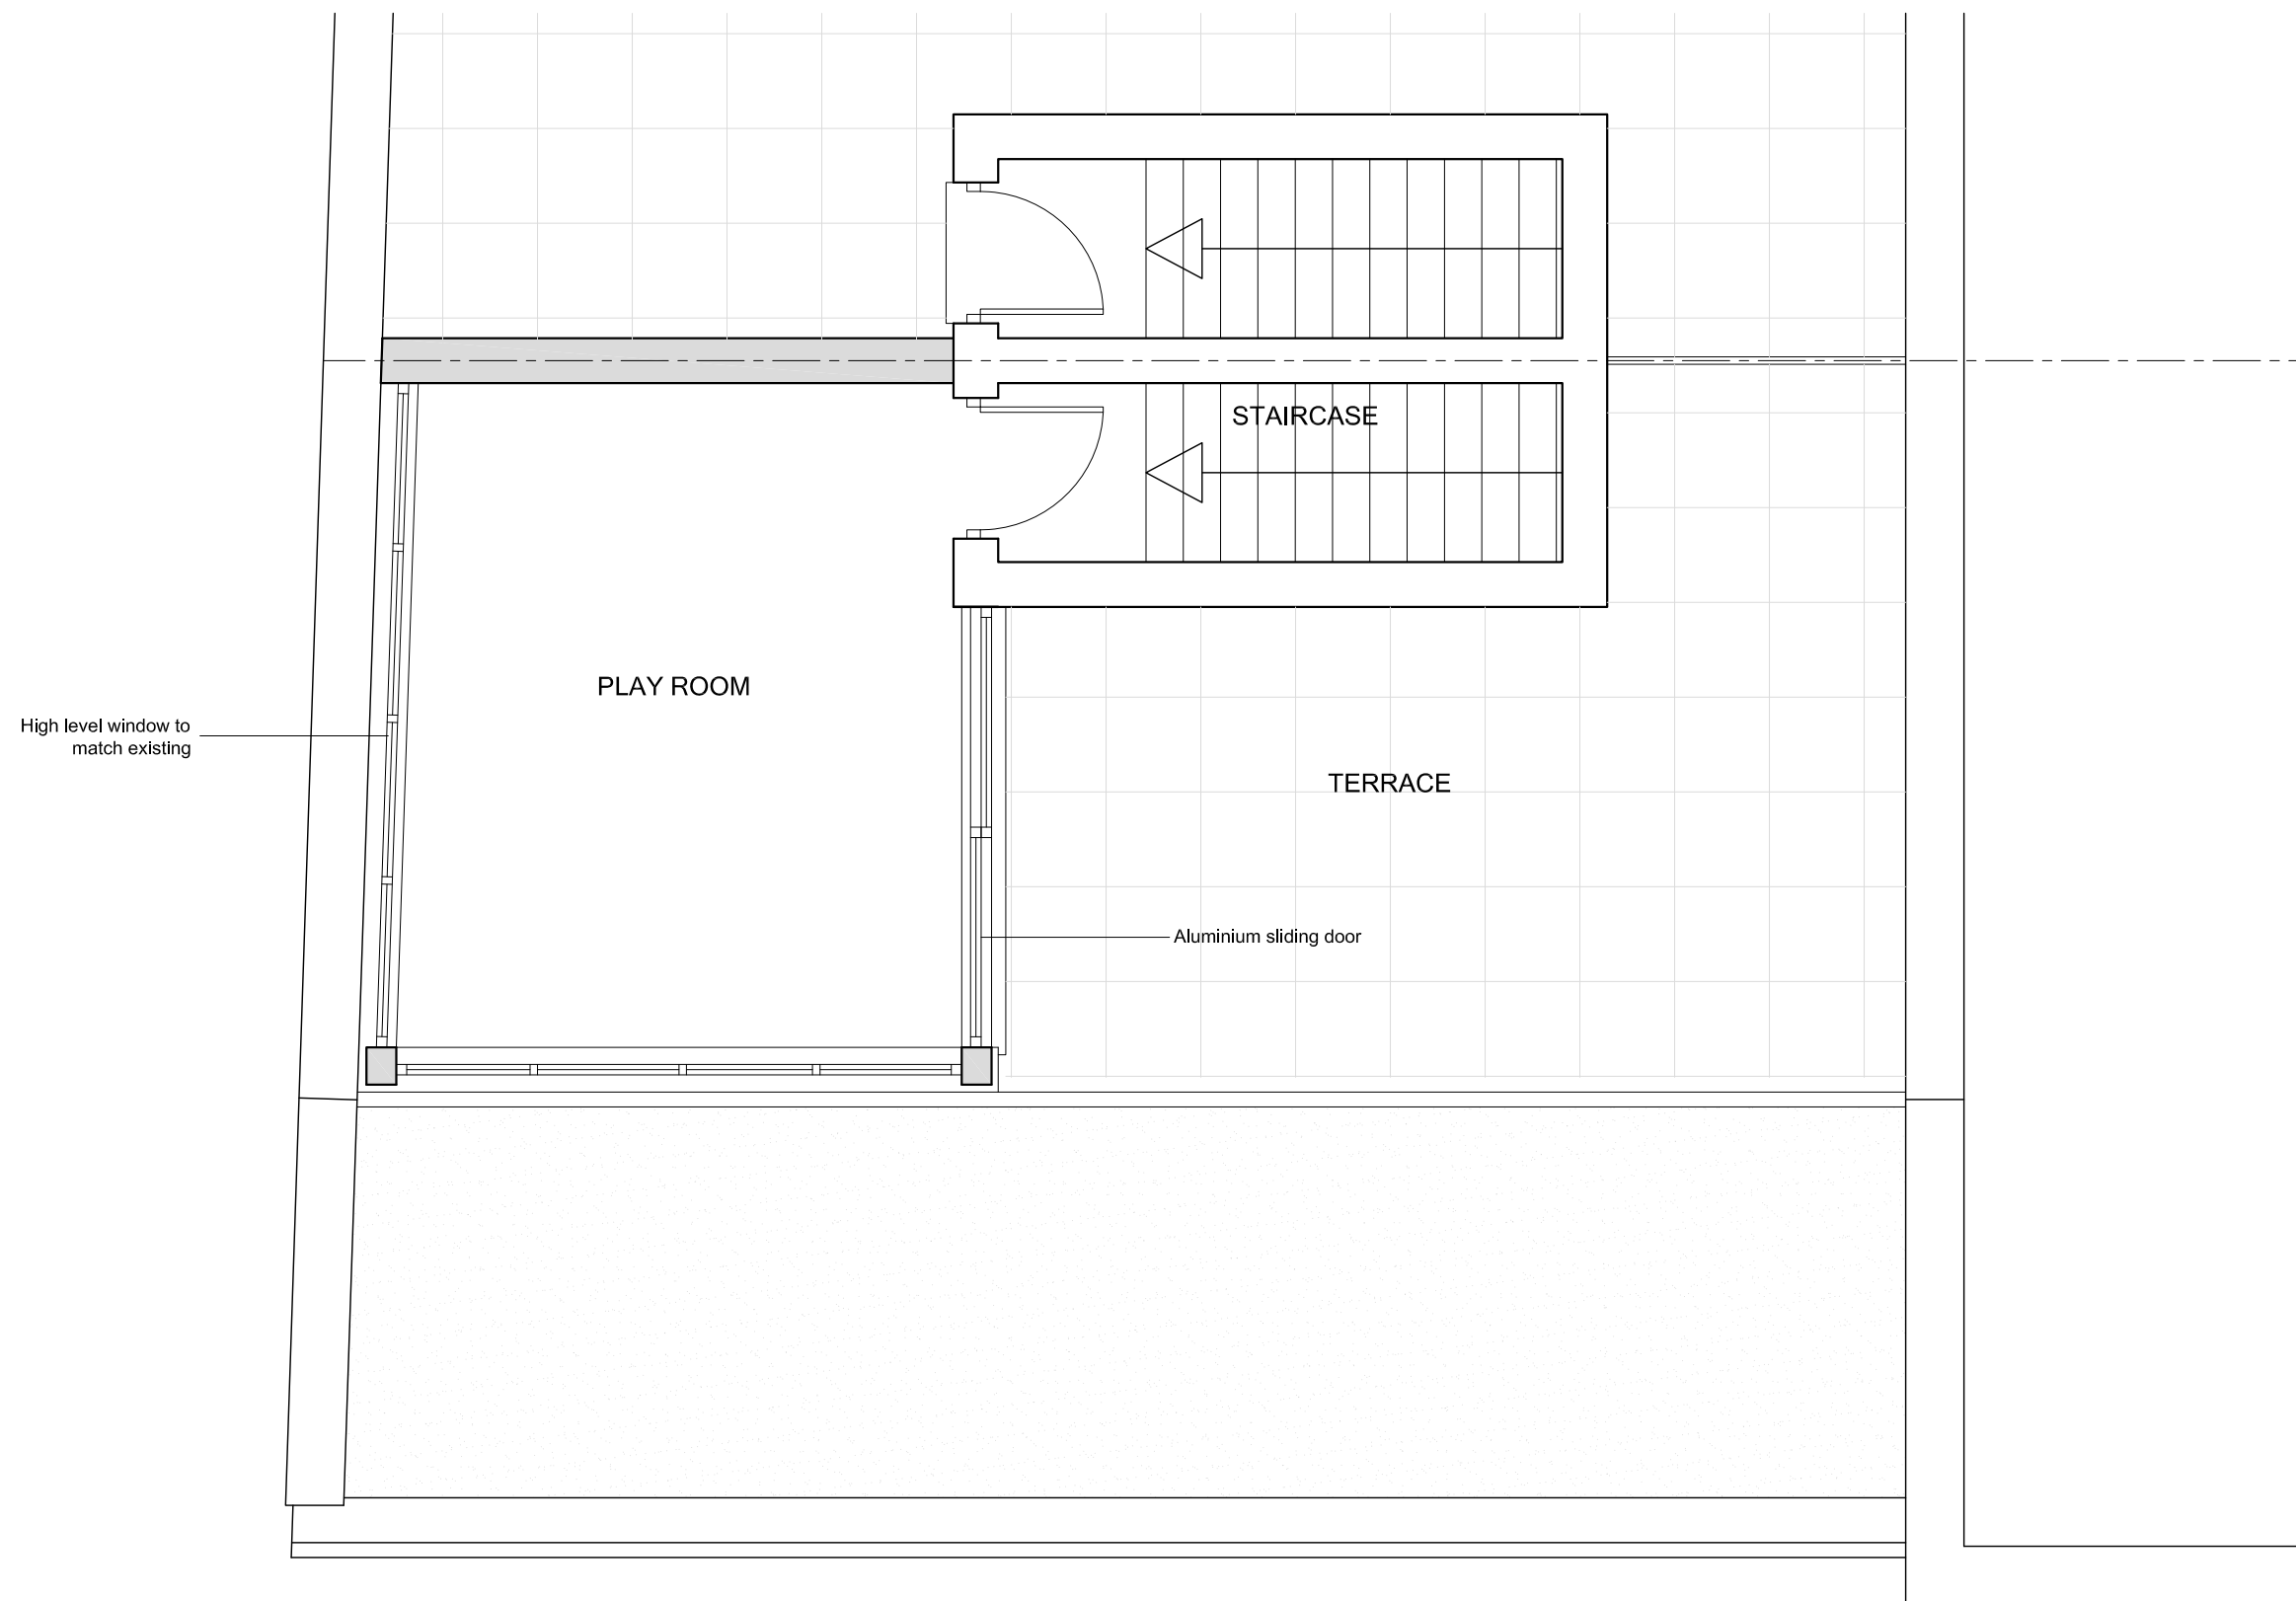
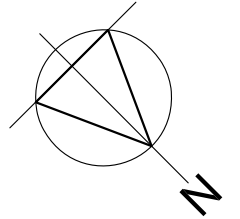


This drawing has been prepared by VMA and the data contained herein may be used or reproduced only with VMA' approval.

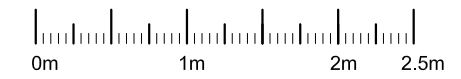

ROOF TERRACE PLAN AS PROPOSED

LEGEND:

 New Structures

01	25.02.15	Room labels added
00	09.02.15	FOR PLANNING

V M A r c h i t e c t s

21 Sunningfields Road, London NW4 4QR
tel: 020 8203 1240 VMA@vm-architects.com

Job title
16 WATERS REACH APARTMENTS,
10 RESERVOIR ROAD, RUISLIP HA4 7TU

Drawing title
ROOF TERRACE PLAN
AS PROPOSED

Scale	Date
1:50@ A3	Dec 14

Drawing No.	Rev. No.
323/102	01