

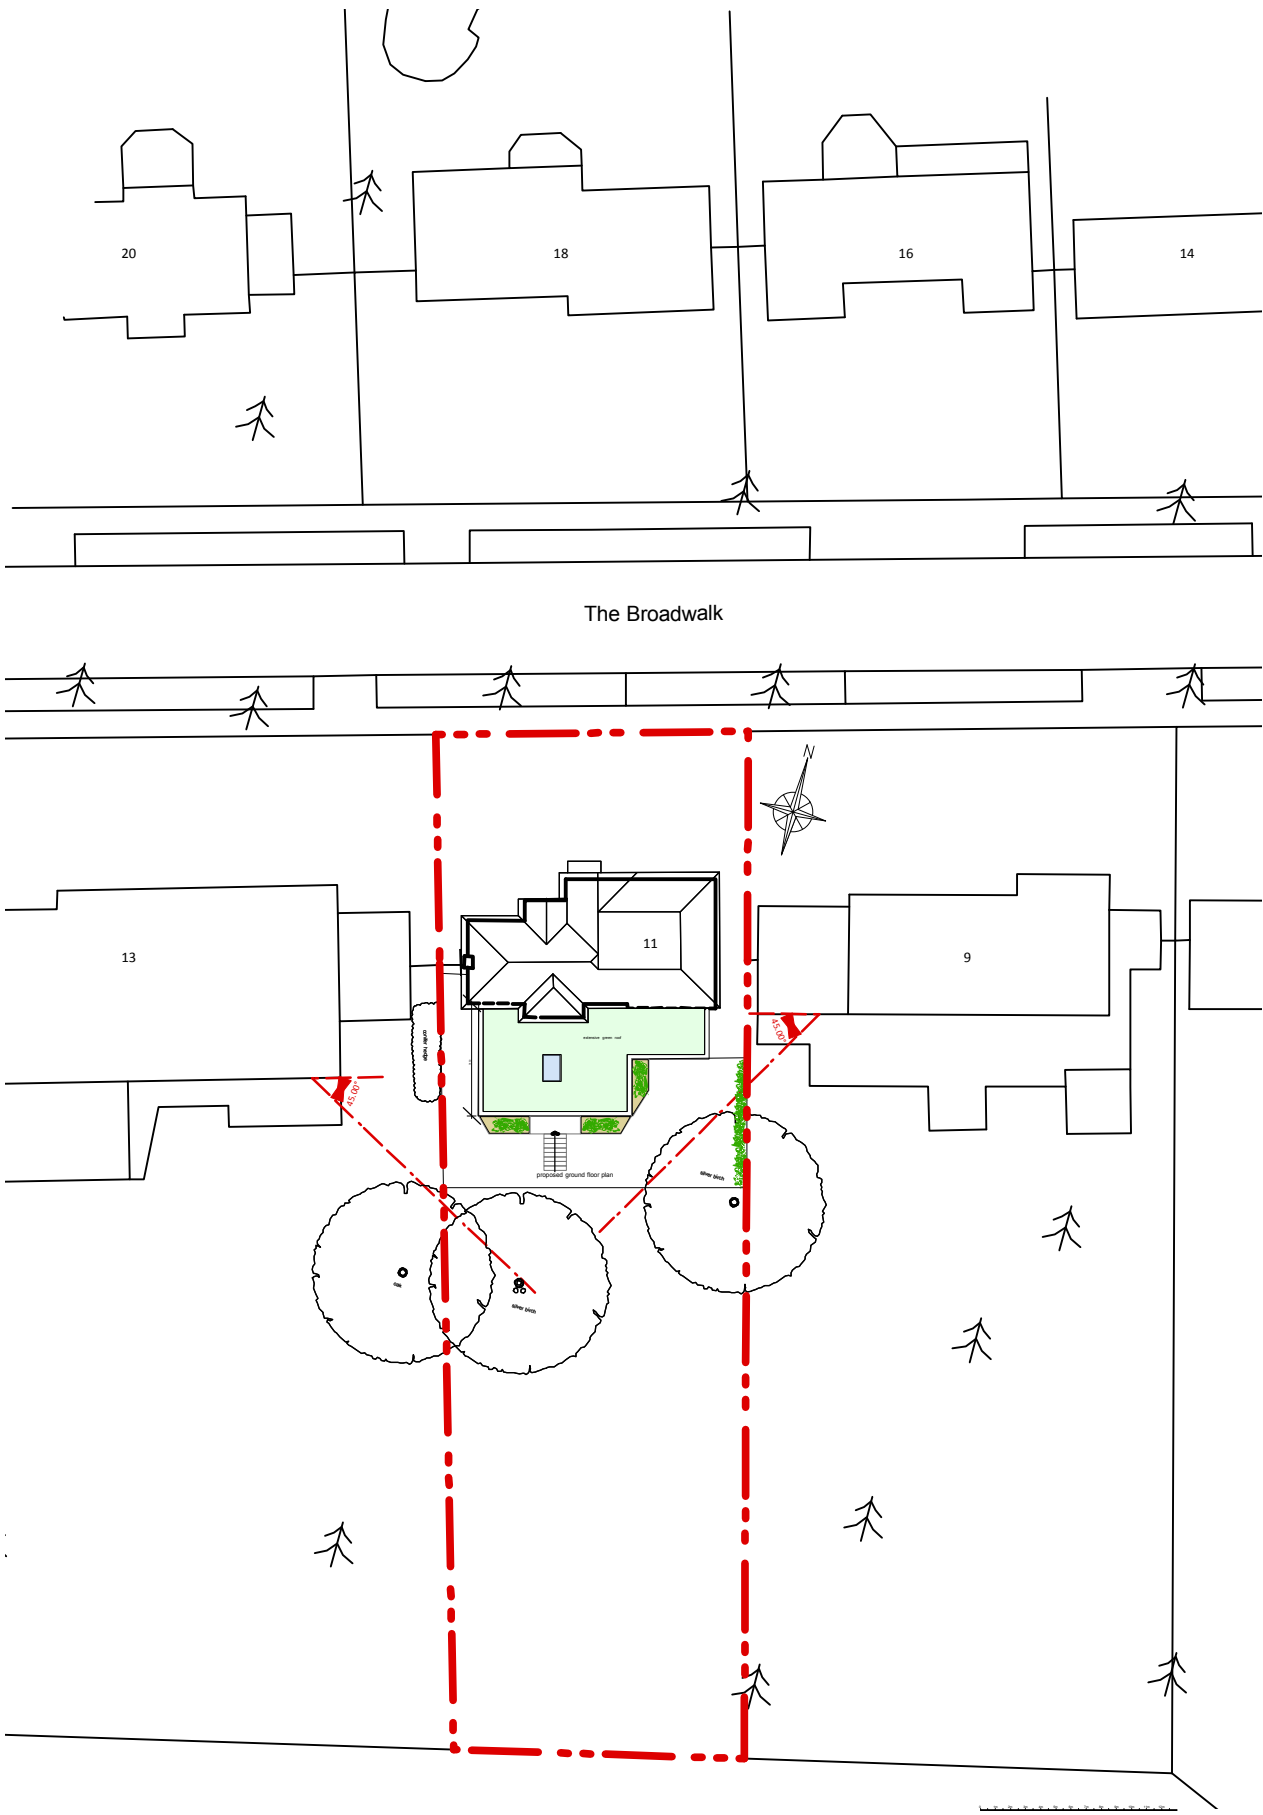


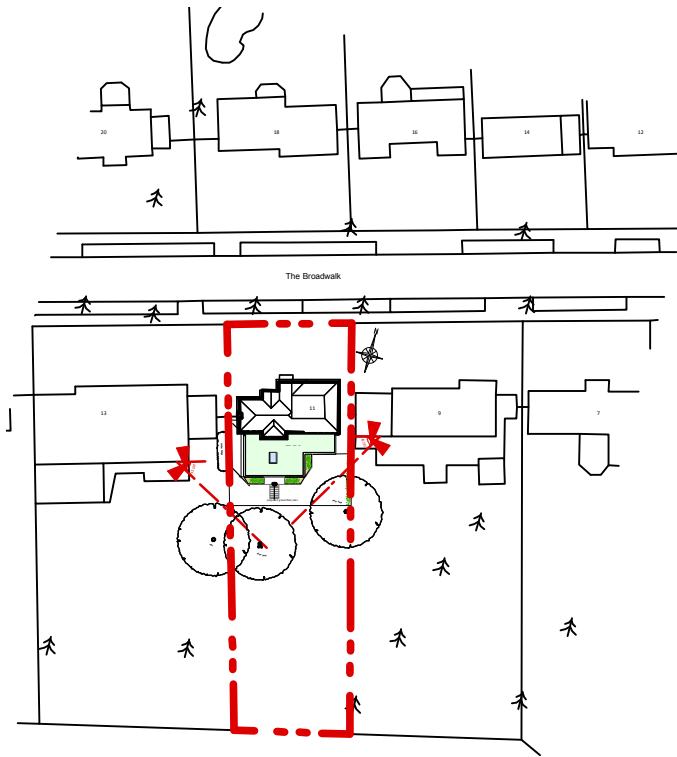

block plan 1:500

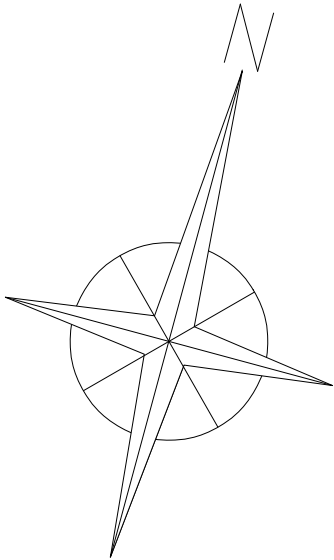

location plan 1:1250

This drawing is copyright. Contractor must check all dimensions on site. Only figured dimensions are to be used. Discrepancies must be reported immediately to the architect before proceeding



3/5 Harbour Yard
Chelsea Harbour
London SW10 0XD
T. 020 7351 5050
F. 020 7351 4151
www.andraosassociates.com



andraos associates

Project

11 THE BROADWALK
HA6 2XF

PROPOSED REAR EXTENSION

Drawing					
LOCATION PLAN					
Drawn by PP		Checked by PP		Approved by PP	
Date NOV 2015			Scale AS NOTED @ A3		
Project 1410	Stage P	Type	Number 100	Revision -	