


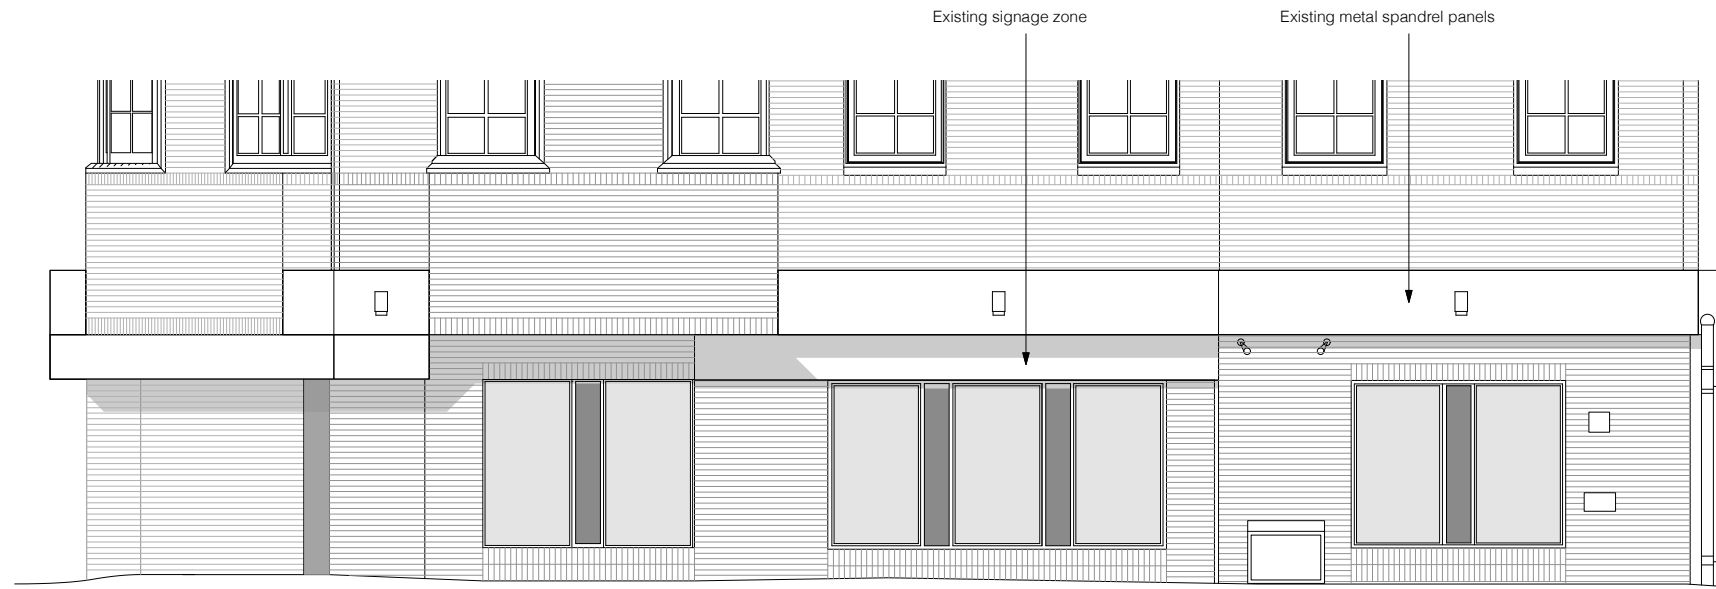

EXISTING HIGH STREET ELEVATION
Scale 1:50@A1, 1:100@A3

0 5m

Scale (m)



EXISTING ENTRANCE/ CORNER ELEVATION
Scale 1:50@A1, 1:100@A3



EXISTING VINE STREET ELEVATION
Scale 1:50@A1, 1:100@A3

Rev	Date	Initials	Details
Purpose of Issue			
AS EXISTING			
RICHARD PEDLAR ARCHITECTS ARCHITECTURE • CONSERVATION • URBAN DESIGN			
RPCA 4 Grove Road Redland Bristol BS6 6UJ • 0117 974 2612 www.rpca.co.uk • info@rpca.co.uk			
Project	MORELLO LOUNGE at 1-4 High Street Uxbridge		
Client	Loungers UK Limited		
Title	Existing Elevations		
Drawing No.	LNG4262.03-		
Scale	1:50 @A1 1:100 @ A3	Date	NOV 2021
Responsibility is not accepted for errors made by others in scaling from this drawing. All construction information to be taken from figured dimensions only.			