


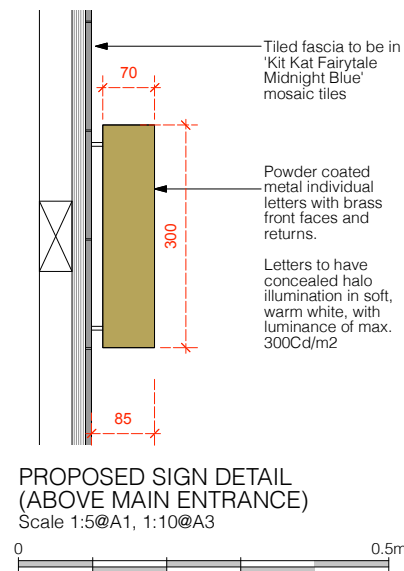
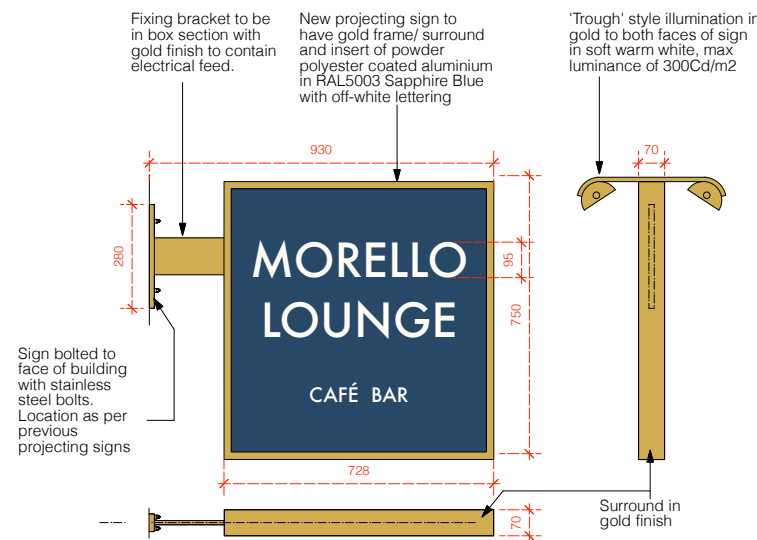
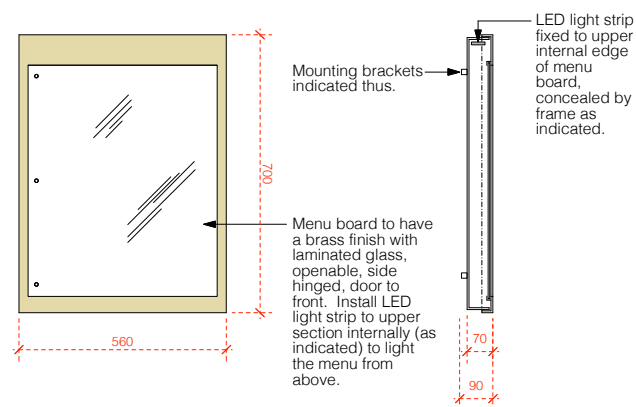


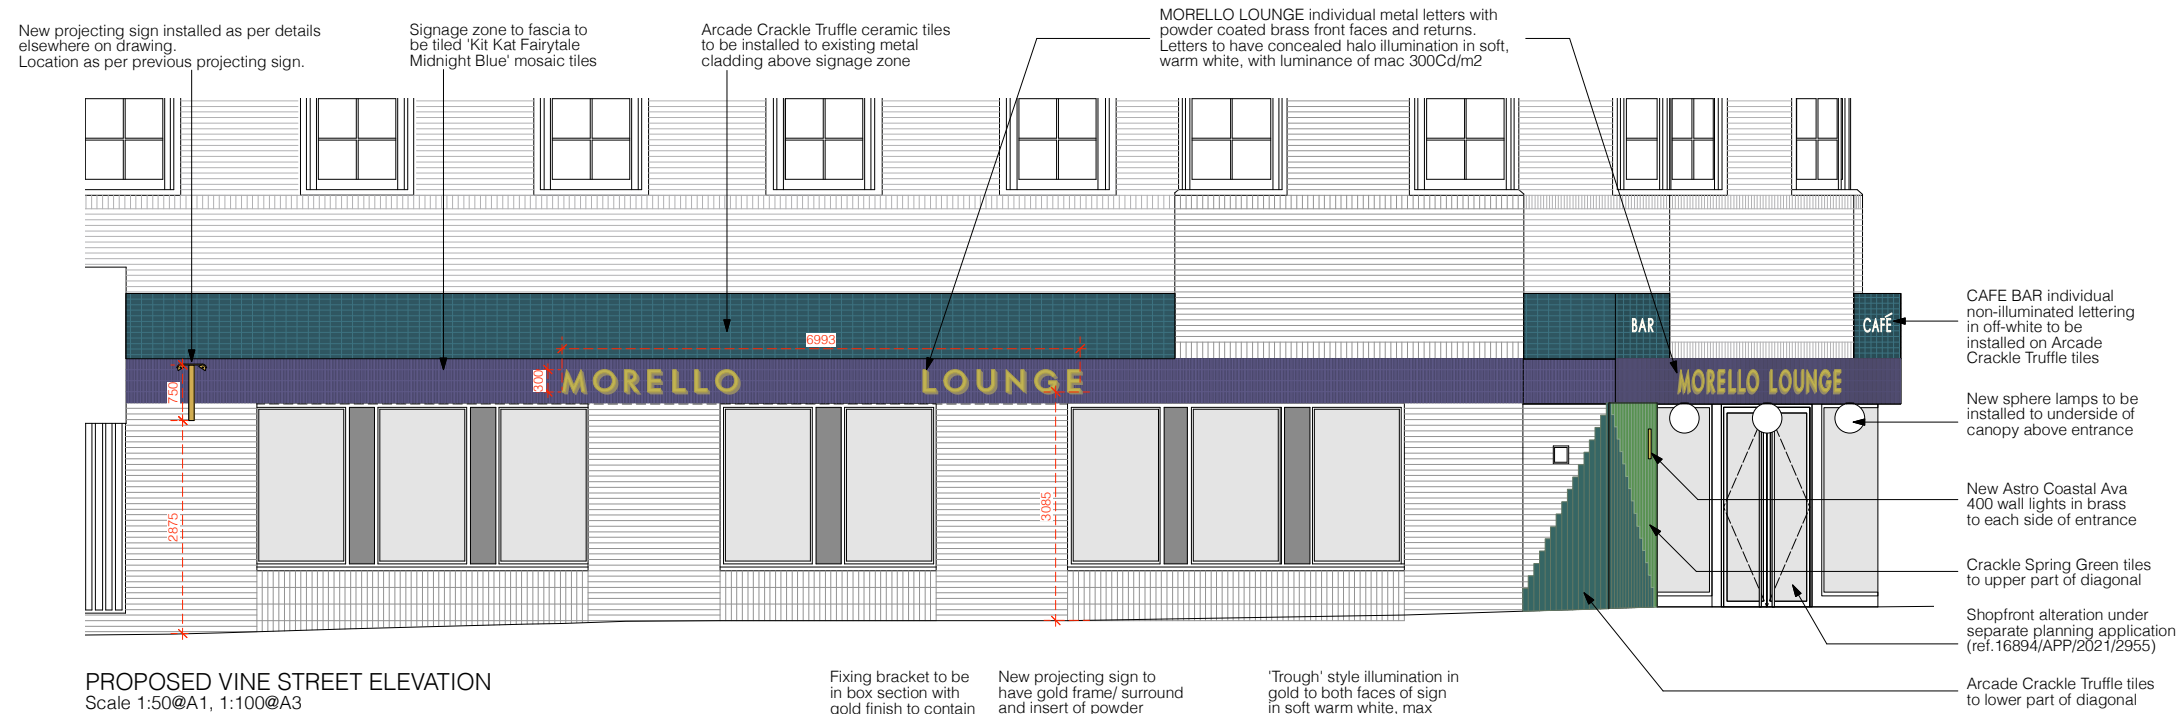

Astro Coastal Ava 400 outdoor up & down wall light in brass

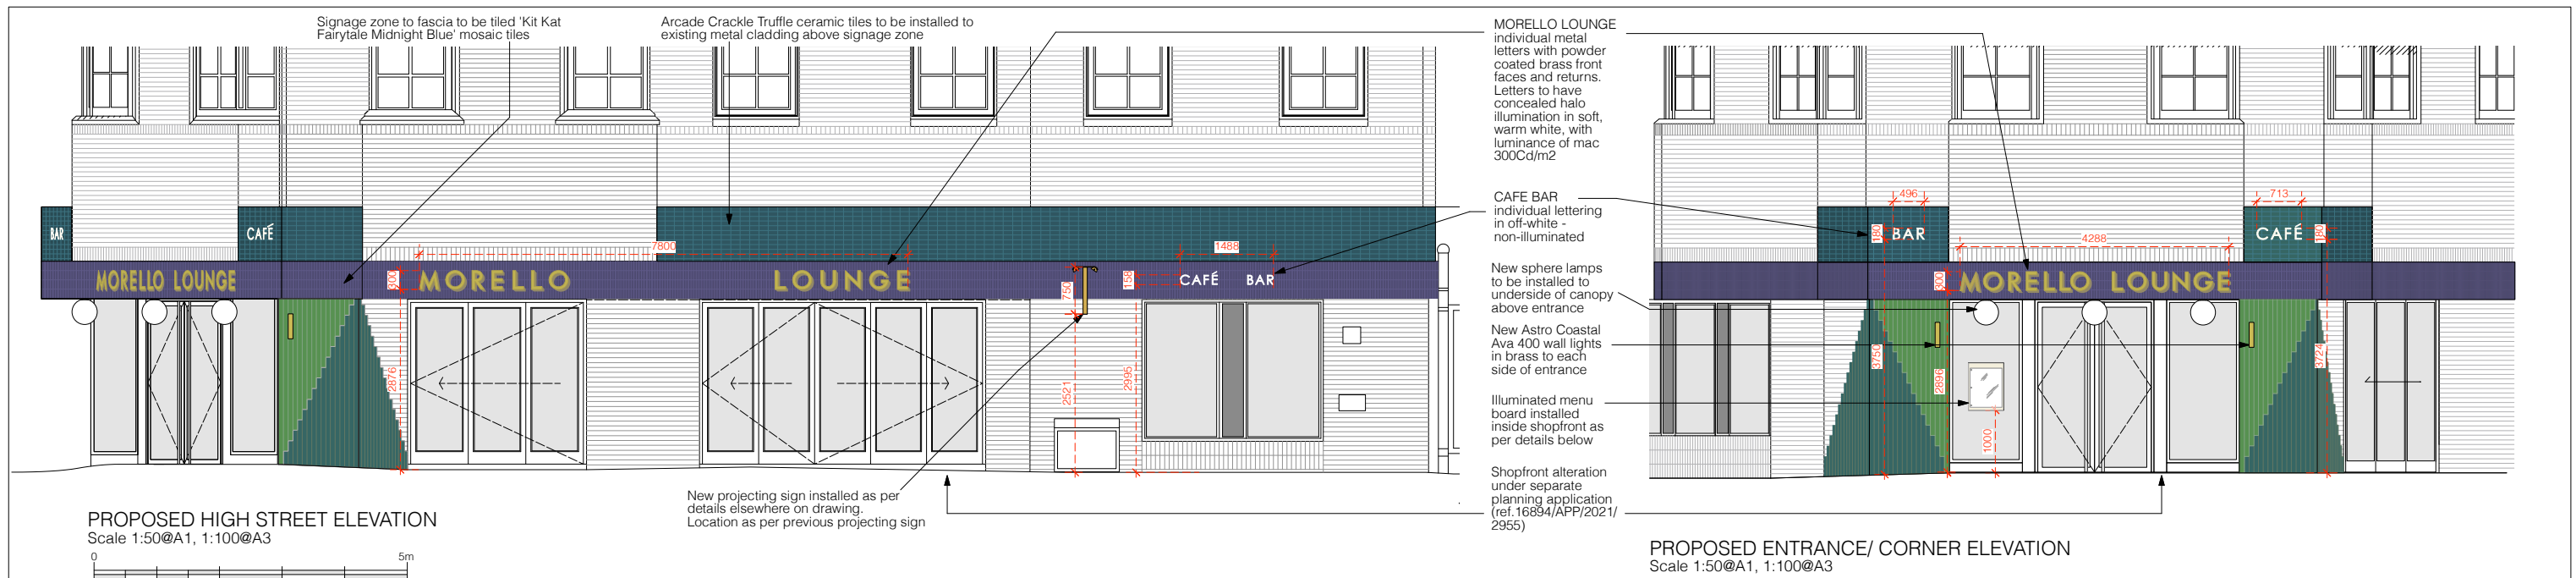

400mm dia. sphere lamp with brass base

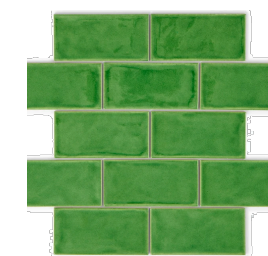

Crackle Spring Green ceramic tiles



Arcade Crackle Truffle ceramic tiles



Kit Kat Fairytale Midnight Blue mosaic tiles for fascia

C	04-03-22	FW	External downlights for projecting sign
B	04-01-21	FW	Projecting sign colour revised
A	22-12-21	FW	General revision as per CL comments
Rev	Date	Initials	Details
Purpose of Issue			
ADVERTISEMENT CONSENT APPLICATION			
RICHARD PEDLAR ARCHITECTS ARCHITECTURE • CONSERVATION • URBAN DESIGN			
RPCA 4 Grove Road Redland Bristol BS6 6UJ • 0117 974 2612 www.rpca.co.uk • info@rpca.co.uk			
Project	MORELLO LOUNGE at 1-4 High Street Uxbridge		
Client	Loungers UK Limited		
Title	Proposed Elevations		
Drawing No.	LNG4262.04C		
Scale	1:50 @A1 1:100 @ A3	Date	NOV 2021
Responsibility is not accepted for errors made by others in scaling from this drawing. All construction information to be taken from figured dimensions only.			