


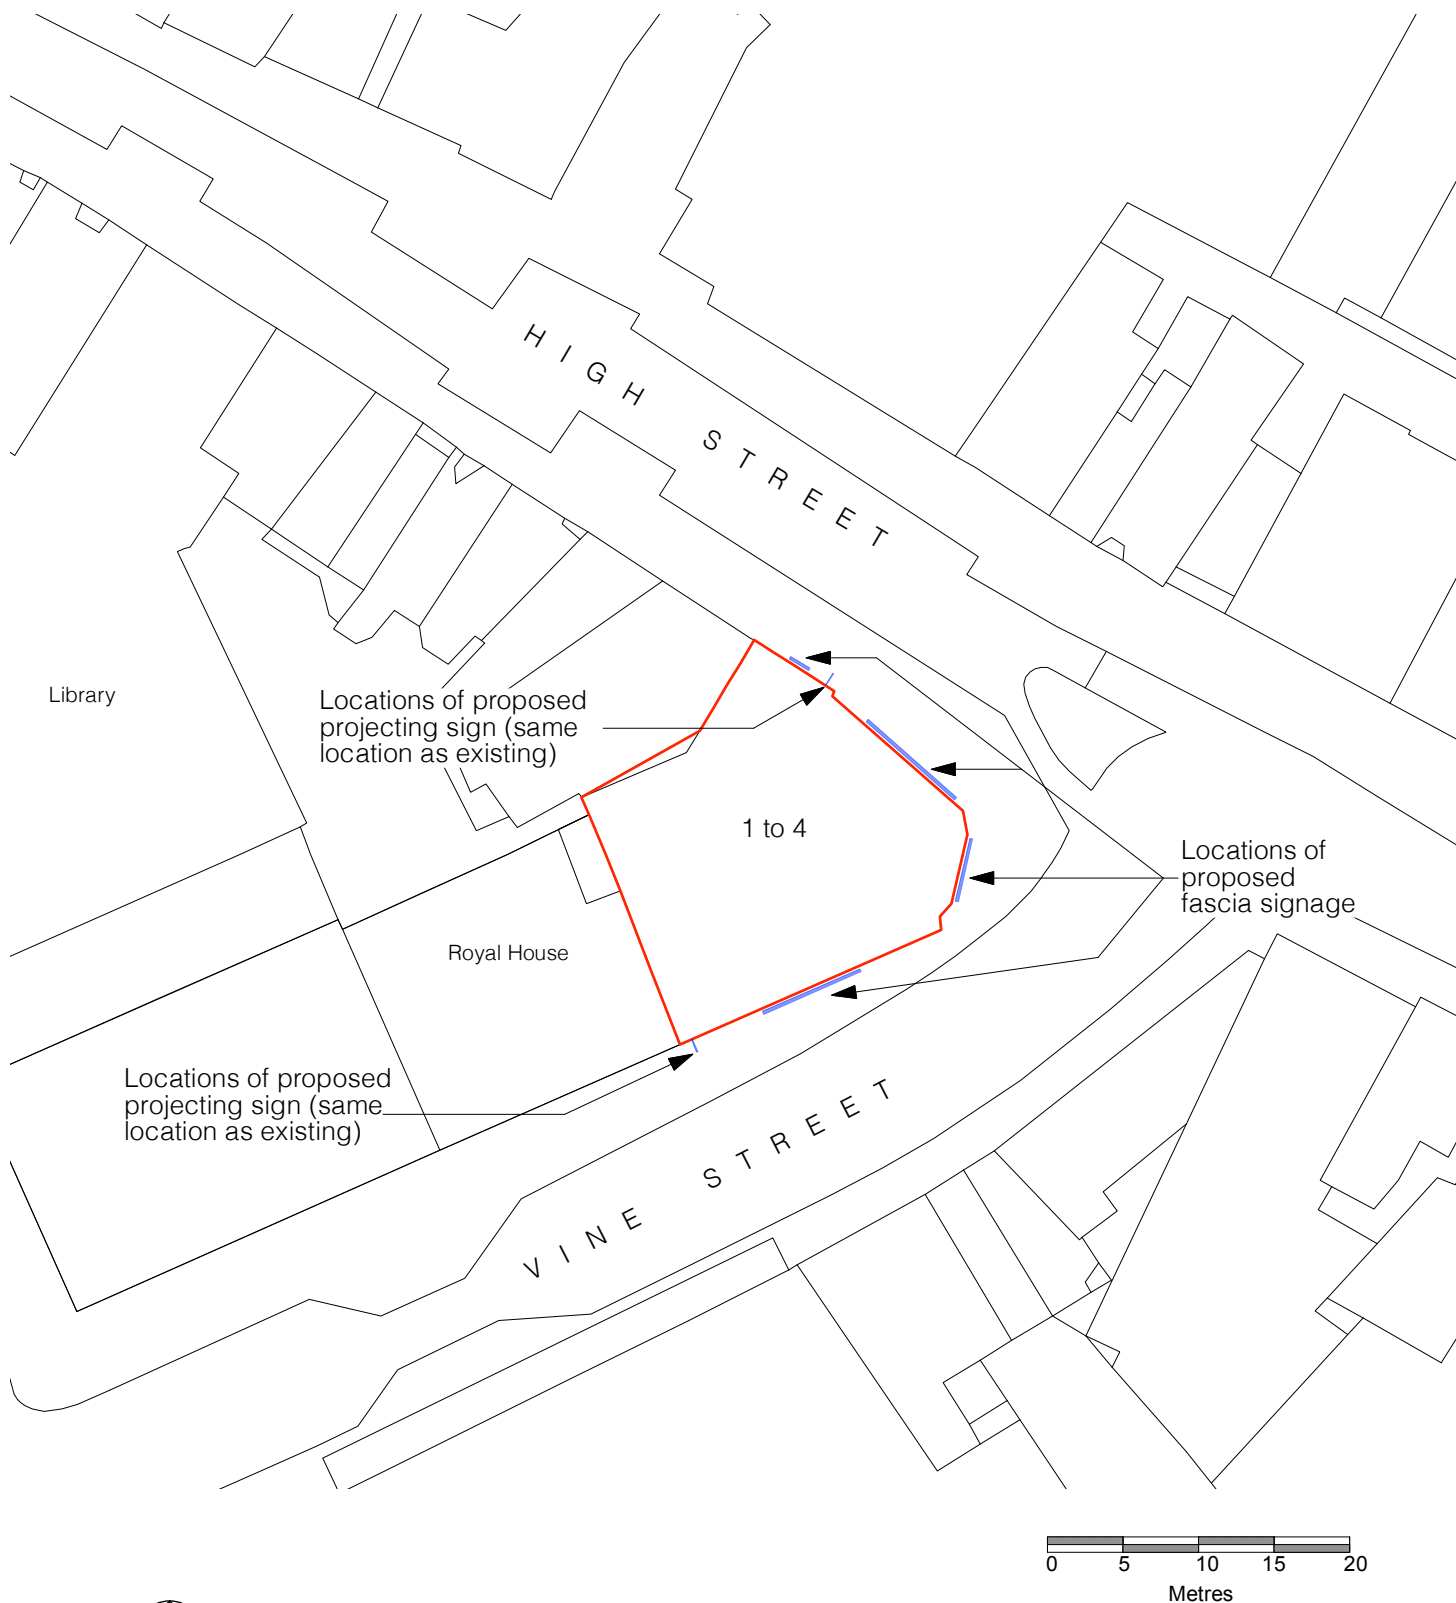

RICHARD PEDLAR ARCHITECTS

ARCHITECTURE • CONSERVATION • URBAN DESIGN

RPCA 4 Grove Road Redland
Bristol BS6 6UJ • 0117 974 2612
www.rpca.co.uk • info@rpca.co.uk



Client
Loungers UK Ltd.

Project
Morello Lounge, 1-4 High Street,
Uxbridge

Drawing No.
LNG4262.BP-

Title
Block Plan

Scale
1:500 @ A4

Date
Jan 2022