





LOCKABLE CYCLE STORAGE
SIZE: 1.9MX0.9M


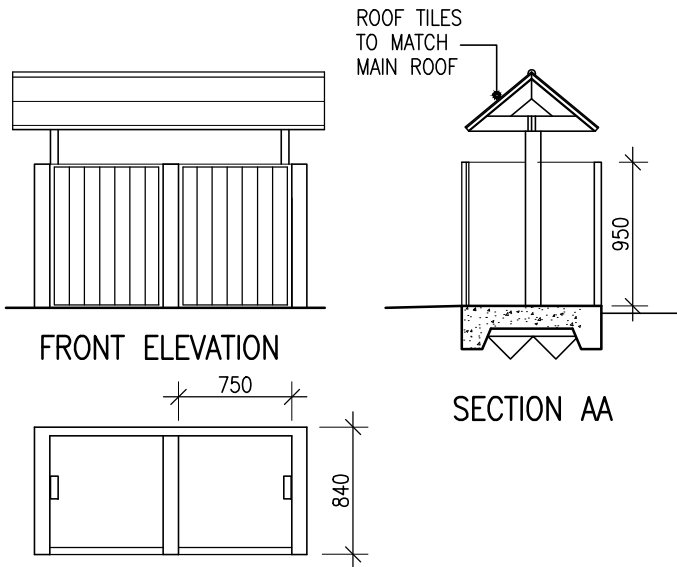


PLAN OF BIN STORE
SCALE: 1/50

- 1—HEDGE: LAUREL 'PRUNUS LAUROCERASUS'
- 2—BOX (BUXUS SEMPERVIRENS) PLANTED AT HEIGHT OF 20-30 CMS TALL AND FEQUENCY OF 5-7 PLANTS PER METER
- 3—FLOWERING SHRUBS IN BORDER ULTIMATE HEIGHT 300MM TO 450MM
- 4—NEW TURF LAID ON A MIX OF NATIVE SOIL AND IMPORTED TOPSOIL TO A STANDARD OF BS3882:2015
- 5—LAUREL HEDGING PLANTED AT A HEIGHT OF 100-125 CM TALL AND AT A FREQUENCY OF 3 PLANTS PER METER. THESE HEDGING PLANTS WILL BE PURCHASED AS ROOT BALL STOCK AND WILL BE MAINTAINED AT A HEIGHT OF NO MORE THAN 1.8M

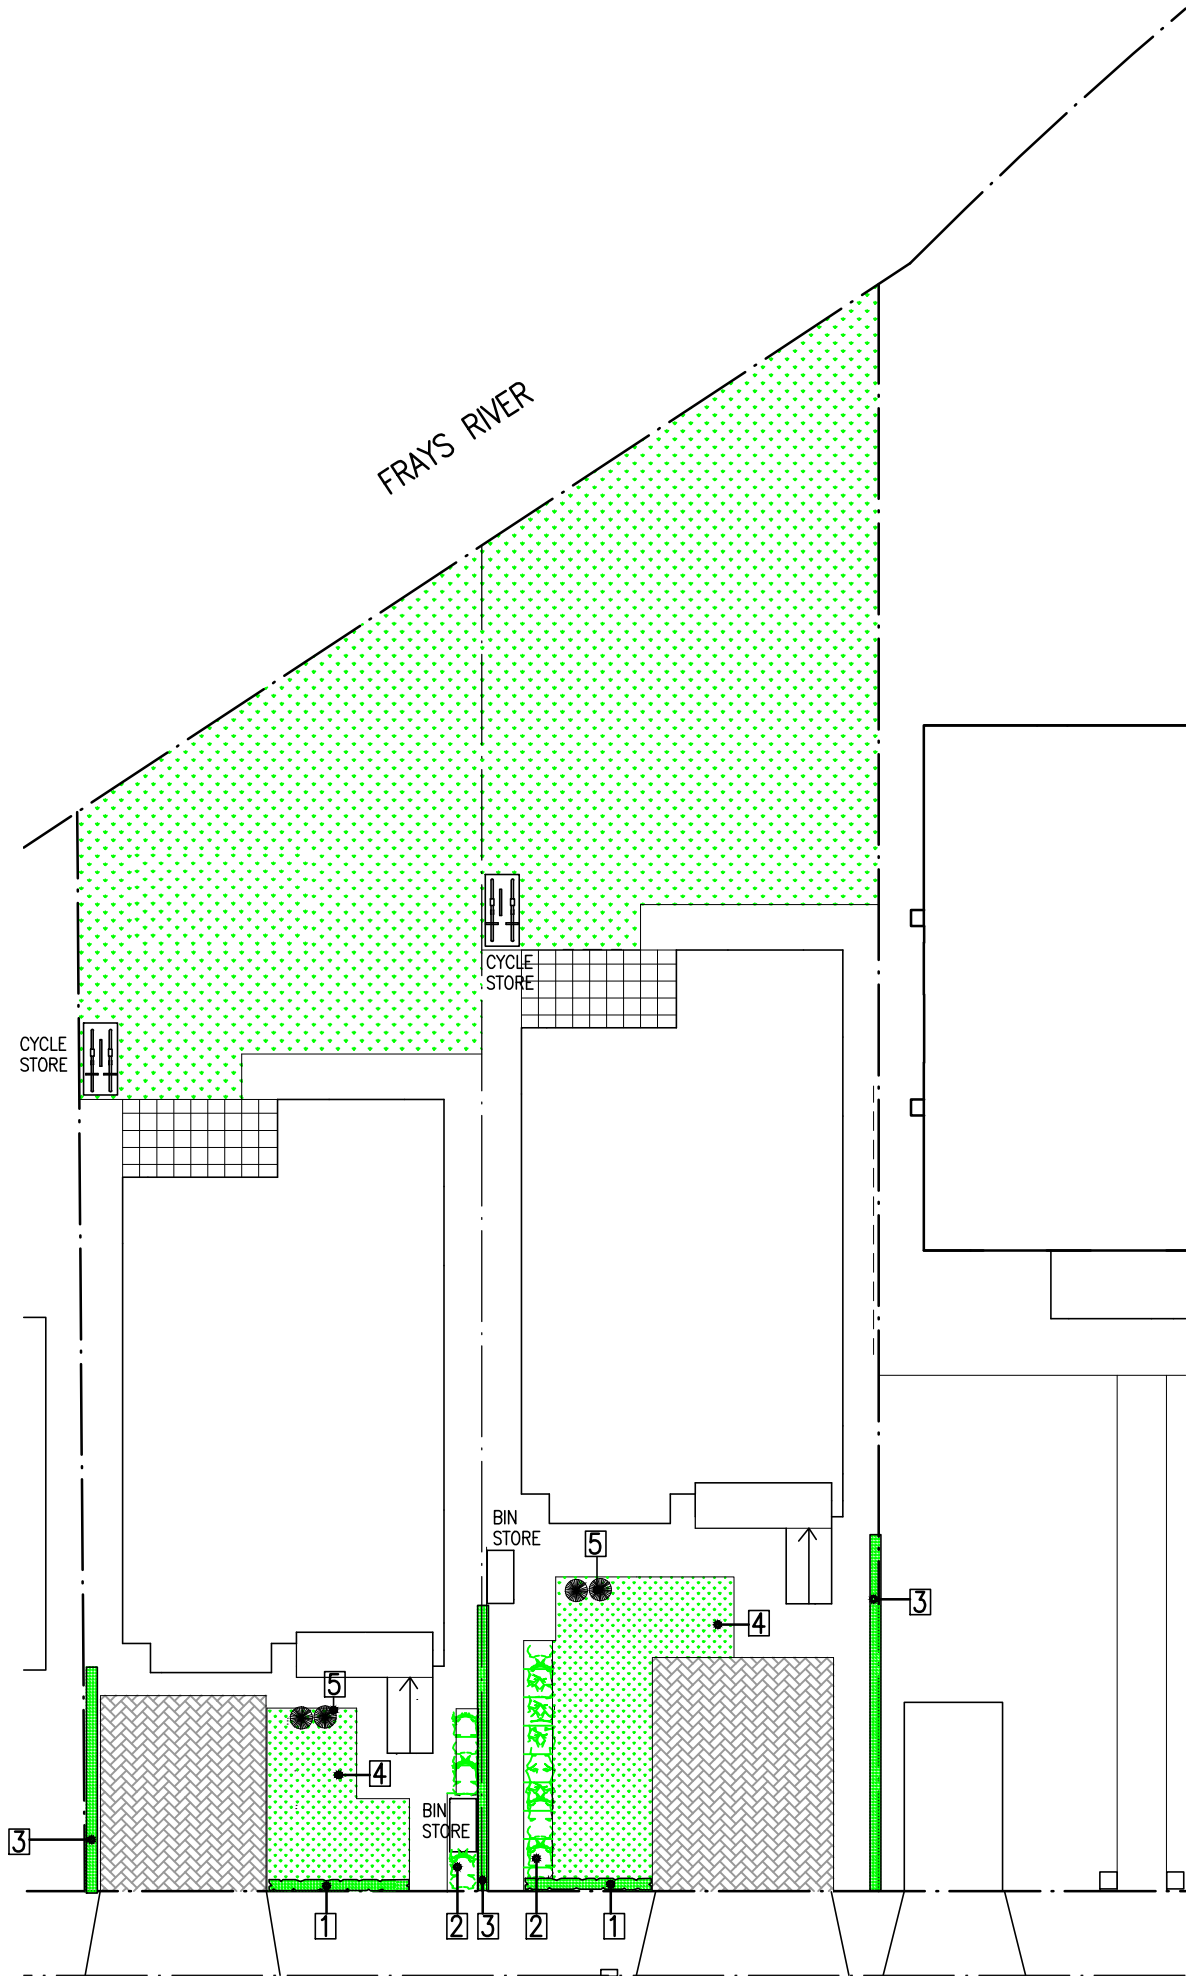

FRAYS AVENUE

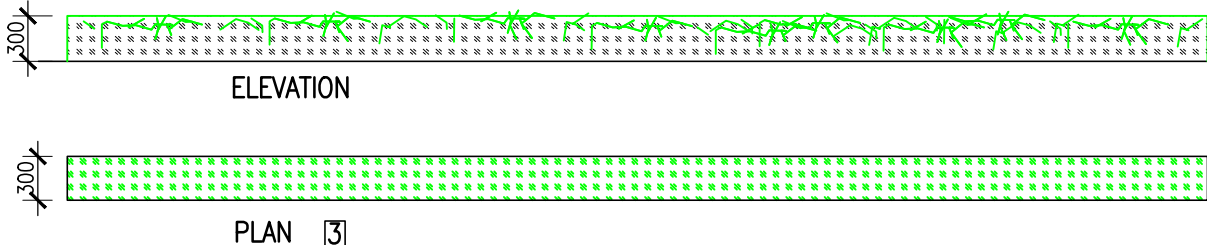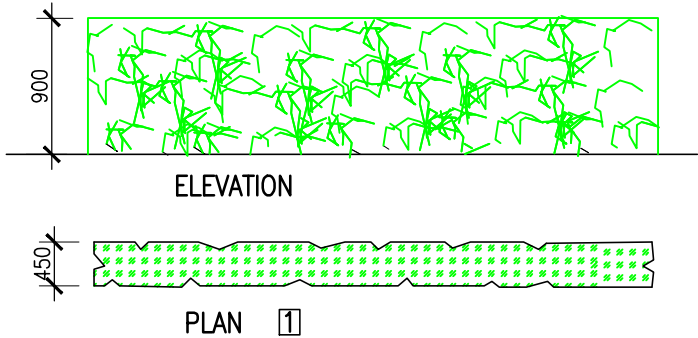

Project
PROPOSED EXISTING HOUSE TO BE REPLACED WITH
NEW 2NO. HOUSES AT 20 FRAYS AVENUE WEST DRAYTON
UB7 7AF

Drawing
PLAN
AMENDMENT TO LANDSCAPE DRAWING REF:2020003/LSP002

Scale
1/100 @ A3

Date MARCH 2020
Drawn

Drawing No.
P/375/LS-1

A