





LOCKABLE CYCLE STORAGE

SIZE: 1.9MX0.9M

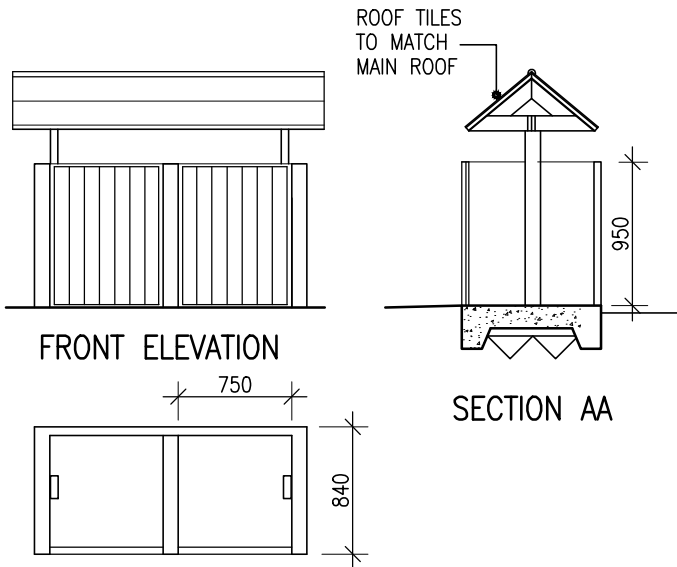

PLAN OF BIN STORE
SCALE: 1/50

- 1— PERMEABLE BLOCK PAVERS WITH BUILT IN INFILTRATION SPACES LAID DIRECTLY ONTO A SHARP SAND LAYING COURSE. THE INFILTRATION SPACES WILL BE FILLED WITH 6MM ANGULAR INFILL
- 2— PYRACANTHA 'ORANGE GLOW' PLANTED AT A HEIGHT OF 40-60 CMS AND WITH A FREQUENCY OF 3-5 PLANTS PER METER TO BE MAINTAINED AT A HEIGHT OF NO MORE THAN 80 CMS.
- 4— ANUSTIFOLIA IMPERIAL GEM LAVENDER PLANTED FROM 5 LITRE POTS WITH A FREQUENCY 4 PLANTS PER METER. ALLOWED TO GROW TO 40-50 CMS IN HEIGHT
- 7— NEW TURF LAID ON A MIX OF NATIVE SOIL AND IMPORTED TOPSOIL TO A STANDARD OF BS3882:2015
- 8— CRAYAEGUS MONOGYNA (HAWTHORN) PLANTED WITH A HEIGHT OF 2.5-3M AND A STEM GIRTH OF 8-10CM. THESE WILL BE PLANTED IN SQUIRE PITS OF 1M SQUARE AND SUTABLE DEPTH TO ALLOW FOR PROPER DRAINAGE.
- 12— CRATAEGUS PRUNIFOLIA (HAWTHOM) CHOSEN FOR ITS SPECTACULAR AUTUMN COLOUR. PLANTED AT 2.5M IN HEIGHT WITH A STEM GIRTH OF 6-10CMS.

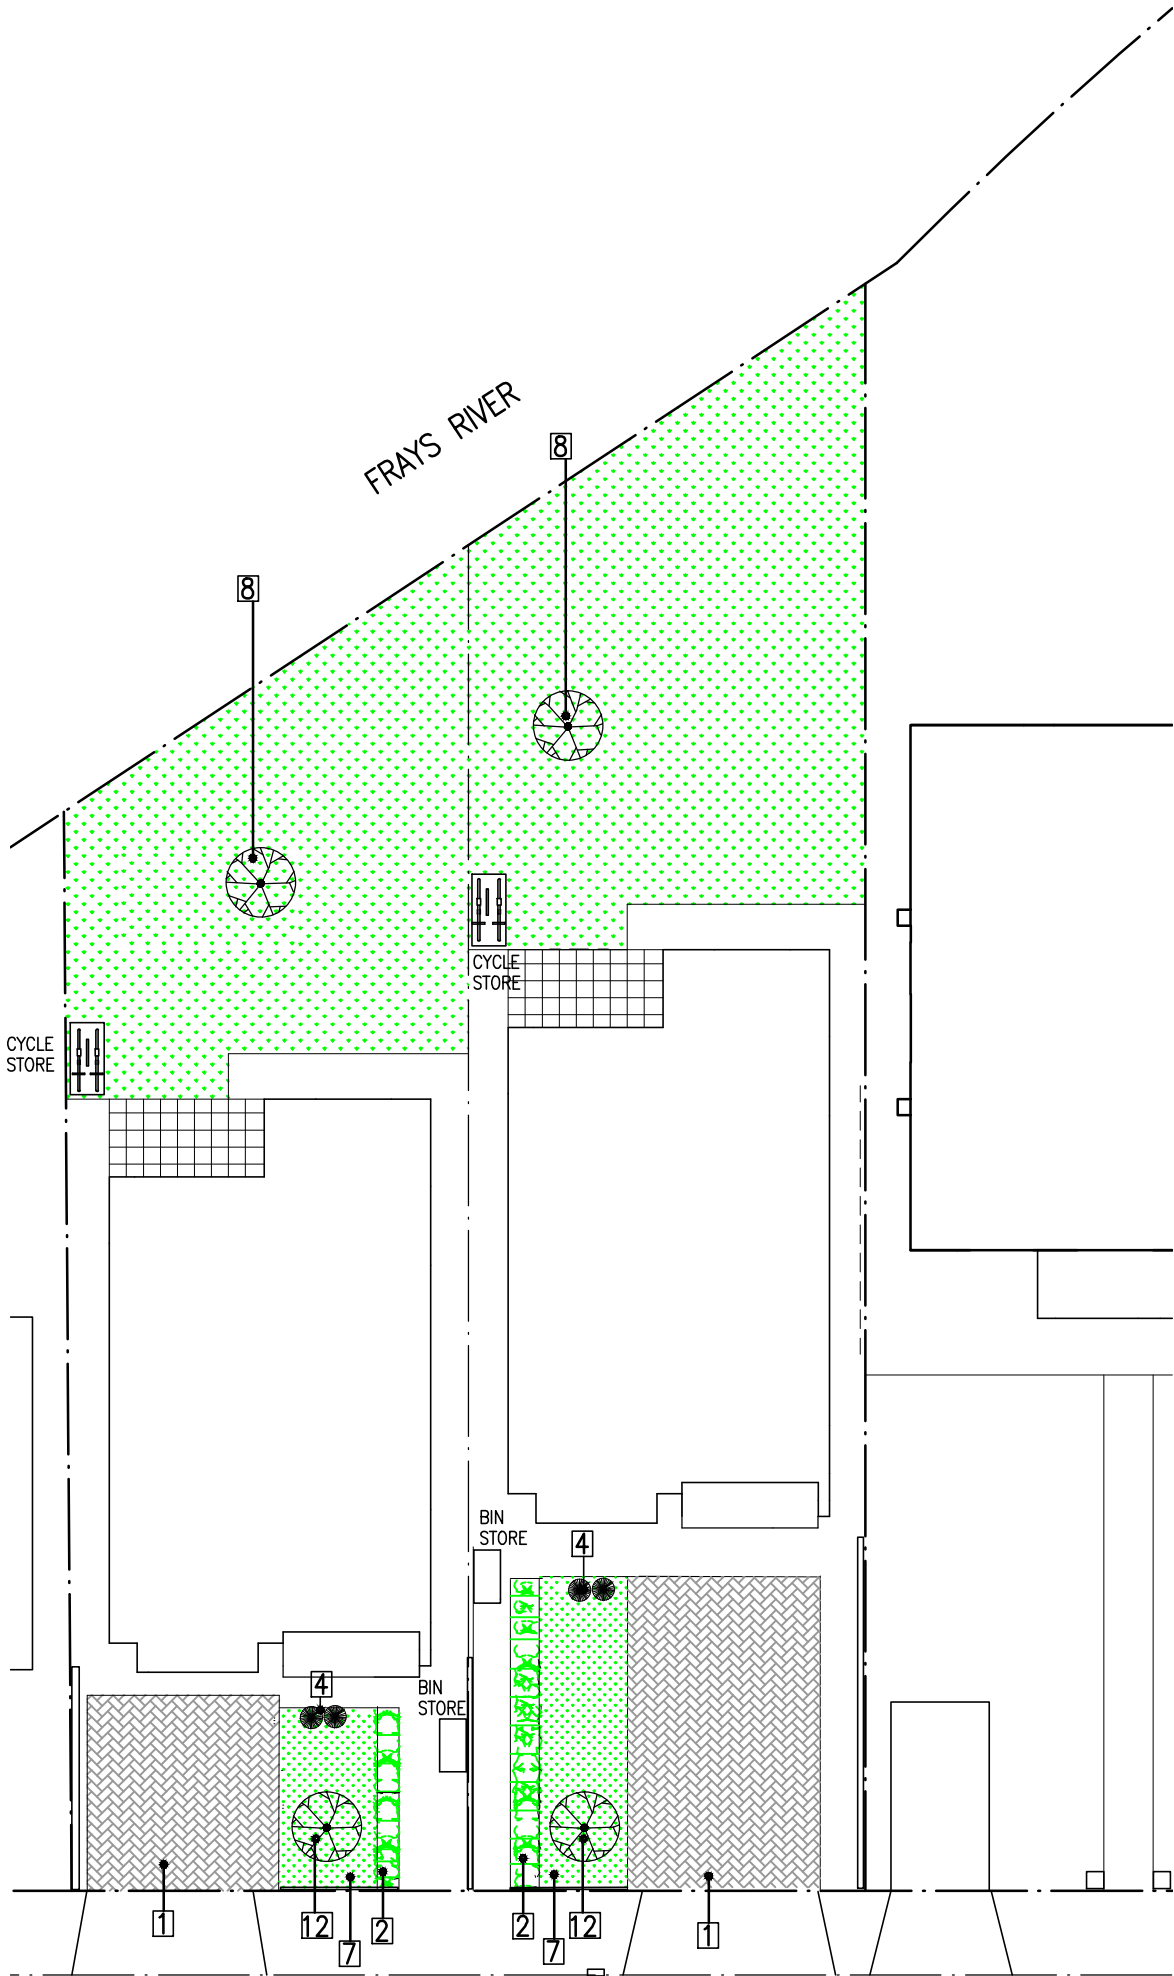

FRAYS AVENUE

NOTE
REFER HARPER TREE CONSULTING DRAWING REF: 2020003/LSP003

Project PROPOSED EXISTING HOUSE TO BE REPLACED WITH NEW 2NO. HOUSES AT 20 FRAYS AVENUE WEST DRAYTON UB7 7AF	Drawing PLAN			
	Scale 1/100 @ A3	Date MARCH 2020 Drawn	Drawing No. P/375/LS-1	C