





LOCKABLE CYCLE STORAGE

SIZE: 1.9MX0.9M

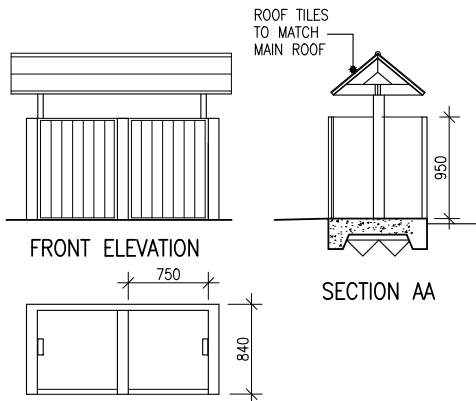

PLAN OF BIN STORE
SCALE: 1/50

- 1— PERMEABLE BLOCK PAVERS WITH BUILT IN INFILTRATION SPACES LAID DIRECTLY ONTO A SHARP SAND LAYING COURSE. THE INFILTRATION SPACES WILL BE FILLED WITH 6MM ANGULAR INFILL
- 2— BOX (BUXUS SEMPERVIRENS) PLANTED AT HEIGHT OF 20-30 CMS TALL AND FEQUENCY OF 5-7 PLANTS PER METER
- 4— ANUSTIFOLIA IMPERIAL GEM LAVENDER PLANTED FROM 5 LITRE POTS WITH A FREQUENCY 4 PLANTS PER METER. ALLOWED TO GROW TO 40-50 CMS IN HEIGHT
- 7— NEW TURF LAID ON A MIX OF NATIVE SOIL AND IMPORTED TOPSOIL TO A STANDARD OF BS3882:2015
- 8— CRATAEGUS MONOGYNA (HAWTHORN) PLANTED WITH A HEIGHT OF 2.5-3M AND A STEM GIRTH OF 8-10CM. THESE WILL BE PLANTED IN SQUIRE PITS OF 1M SQUARE AND SUTABLE DEPTH TO ALLOW FOR PROPER DRAINAGE.
- 12— CRATAEGUS PRUNIFOLIA (HAWTHORN) CHOSEN FOR ITS SPECTACULAR AUTUMN COLOUR. PLANTED AT 2.5M IN HEIGHT WITH A STEM GIRTH OF 6-10CMS.

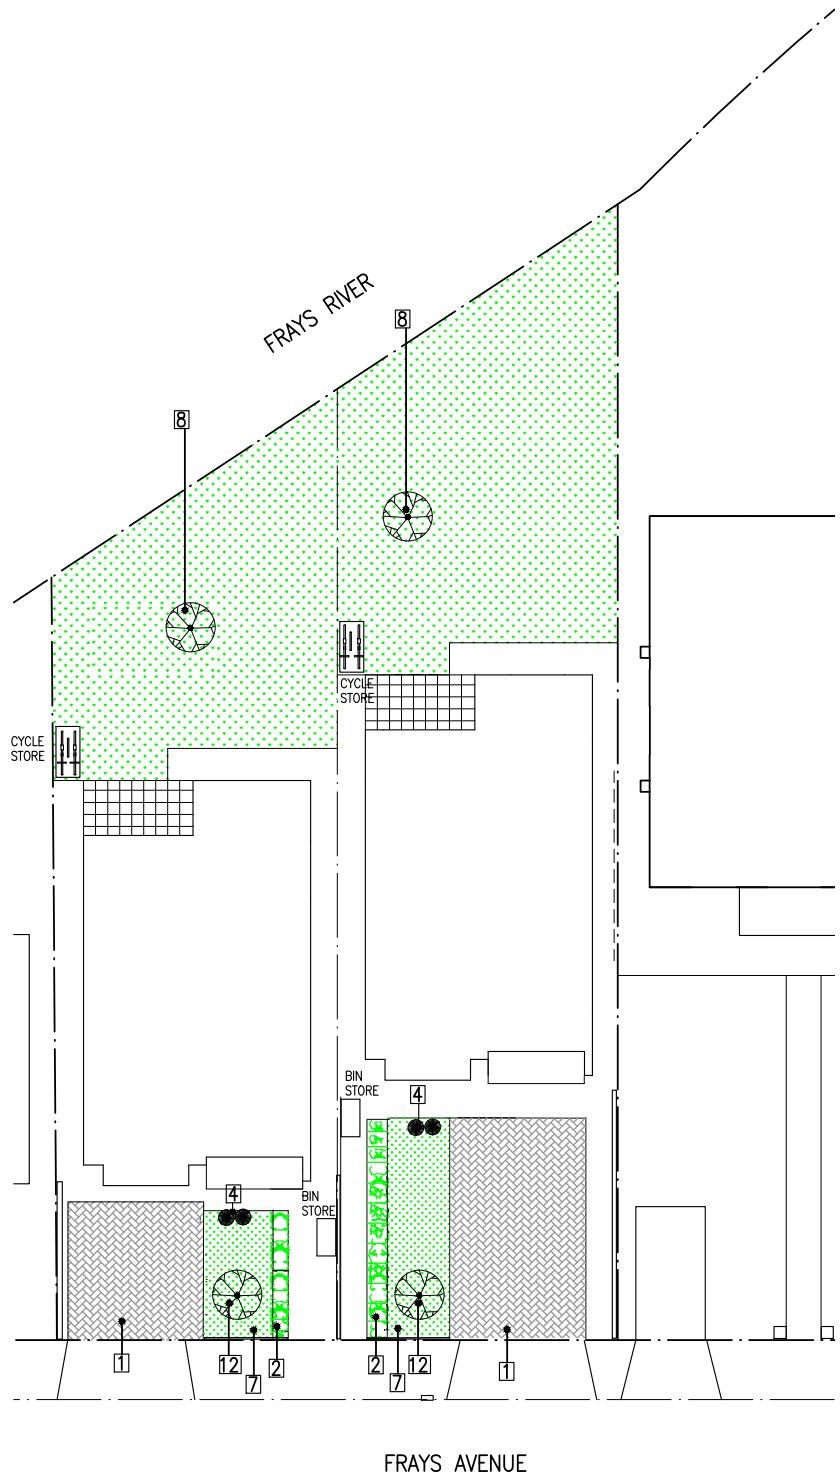

FRAYS AVENUE

NOTE

REFER HARPER TREE CONSULTING DRAWING REF: 2020003/LSP003

Project
PROPOSED EXISTING HOUSE TO BE REPLACED WITH
NEW 2NO. HOUSES AT 20 FRAYS AVENUE WEST DRAYTON
UB7 7AF

Drawing
PLAN

Scale
1/100 @ A3

Date MARCH 2020
Drawn

Drawing No.
P/375/LS-1

B