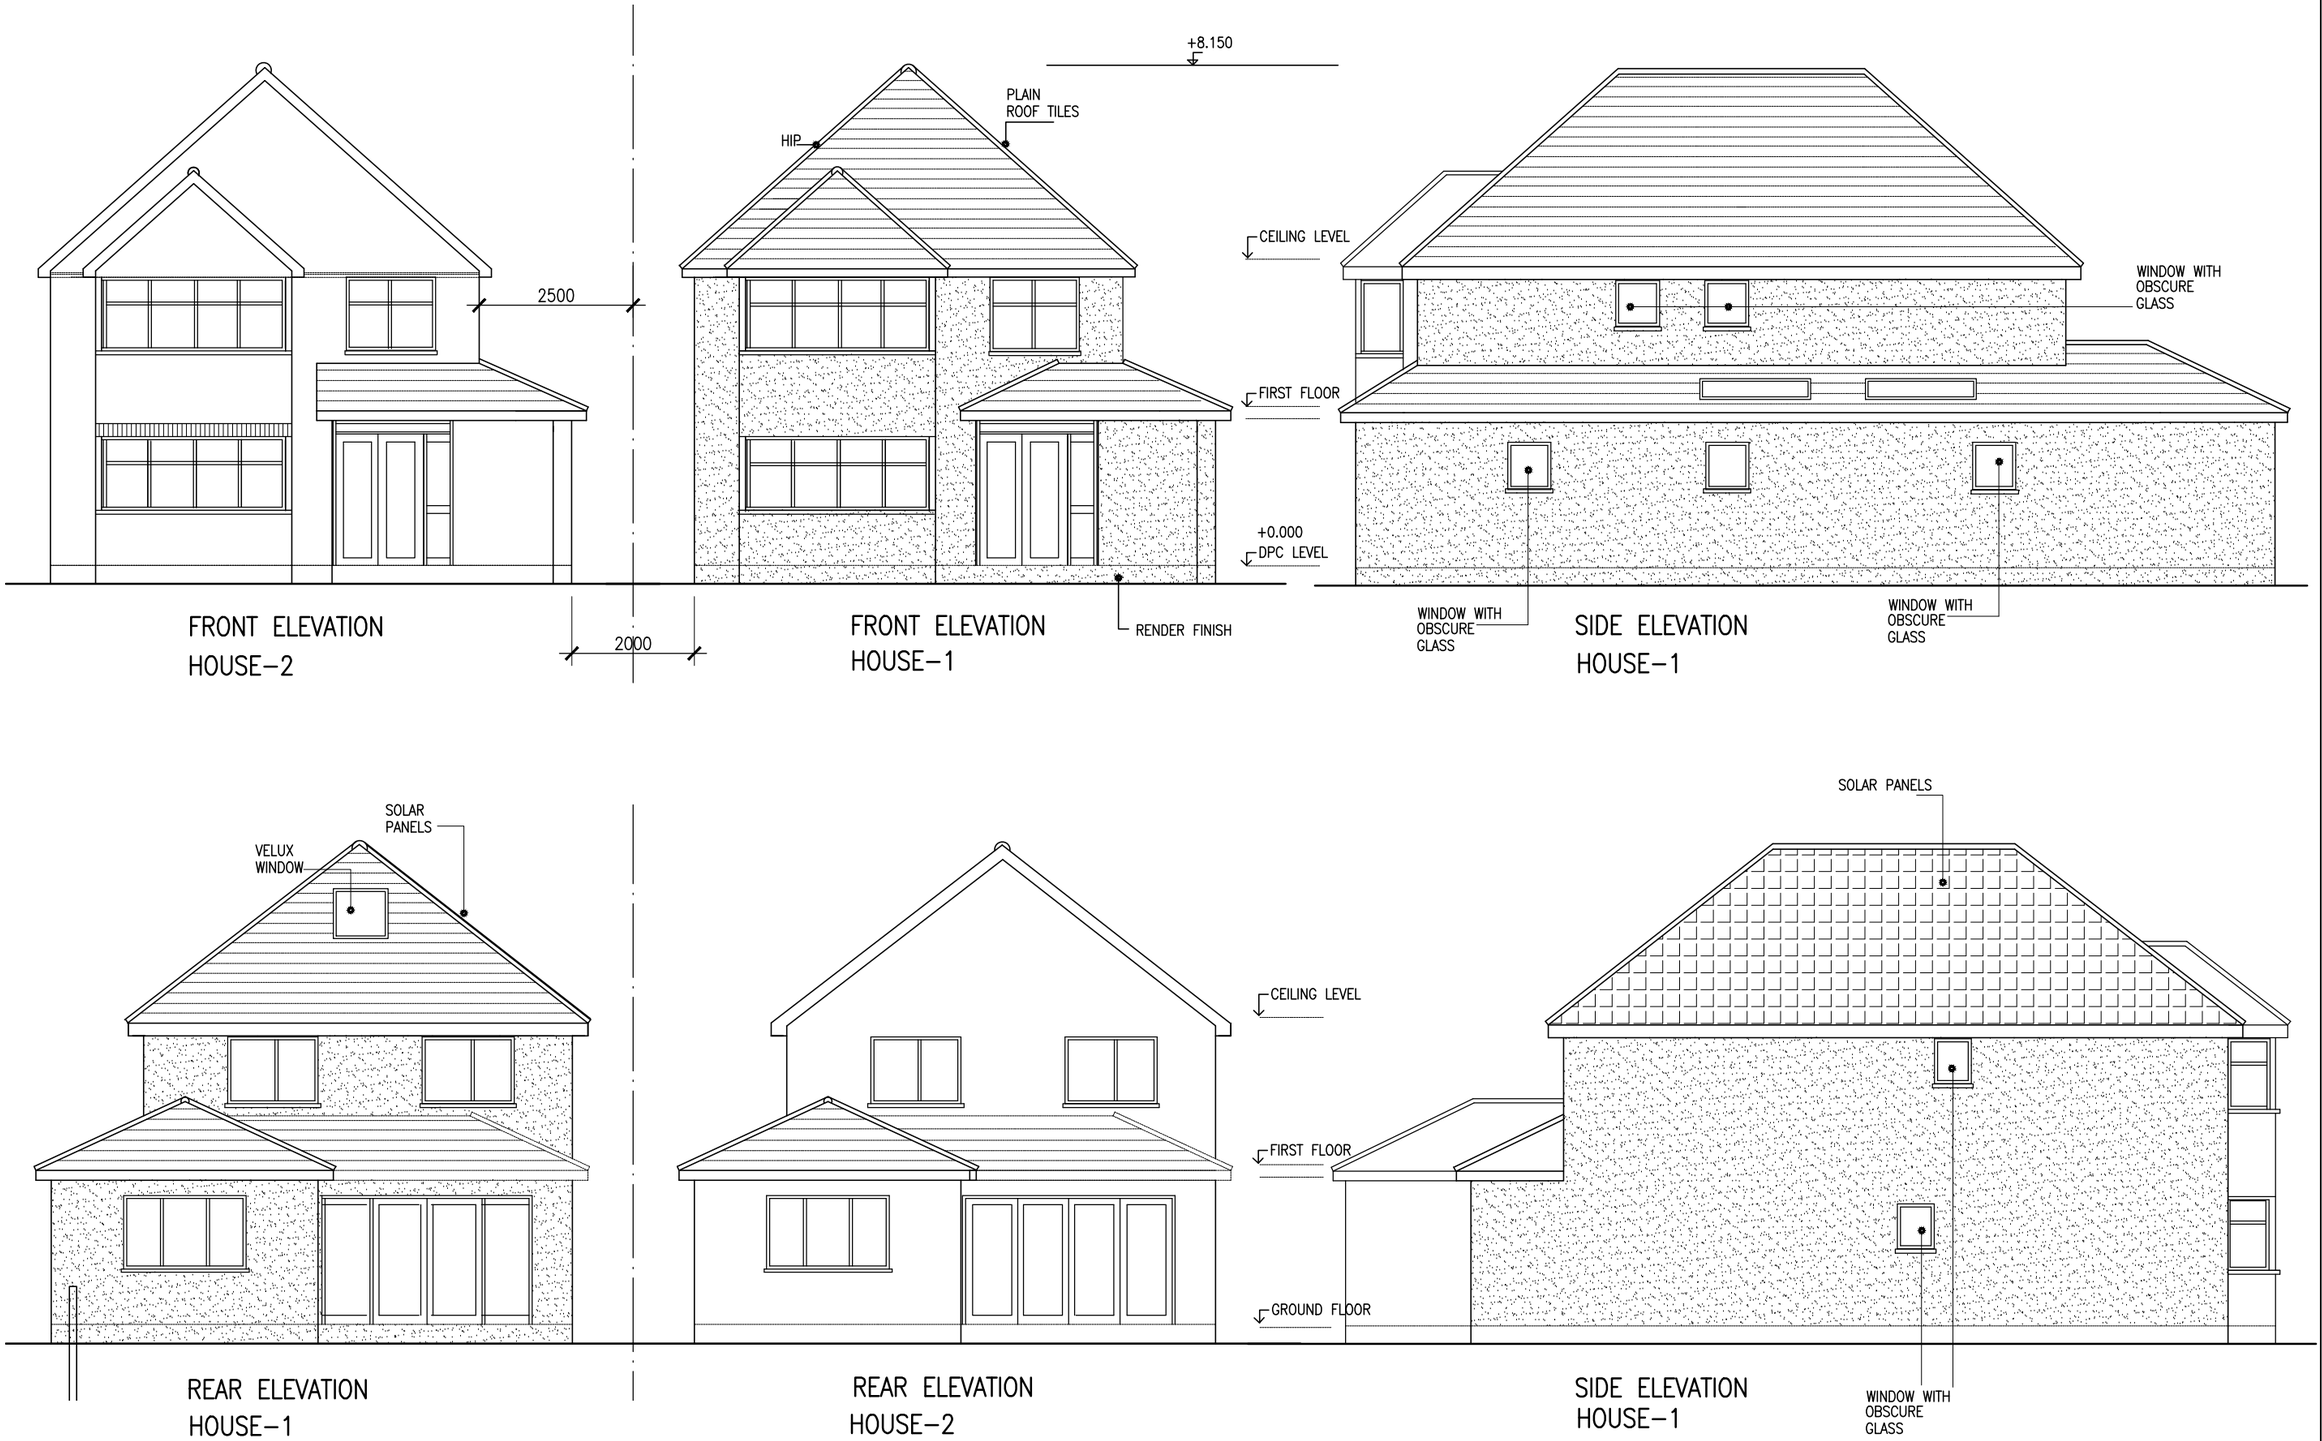

FRONT ELEVATION
HOUSE–2

FRONT ELEVATION
HOUSE–1

SIDE ELEVATION
HOUSE–1

REAR ELEVATION
HOUSE–1

REAR ELEVATION
HOUSE–2

SIDE ELEVATION
HOUSE–1

0 1 2 3 4 5 6 7 8 9 10

Project
PROPOSED EXISTING HOUSE TO BE REPLACED WITH NEW 2NO. HOUSES AT 20 FRAYS AVENUE WEST DRAYTON UB7 7AF

Drawing
ELEVATIONS

Scale	Date	Drawing No.	Rev.
1/100@A3	FEB.2020 Drawn	P/375/05	D

HR ARCHITECTURAL CONSULTANTS LTD
5 beverley avenue,Hounslow, Middx. tw4 5hf
tel.–07813254905
e–mail– r.s.chana@hotmail.co.uk